




FRONT ELEVATION


SIDE (NORTH WEST) ELEVATION

REAR ELEVATION

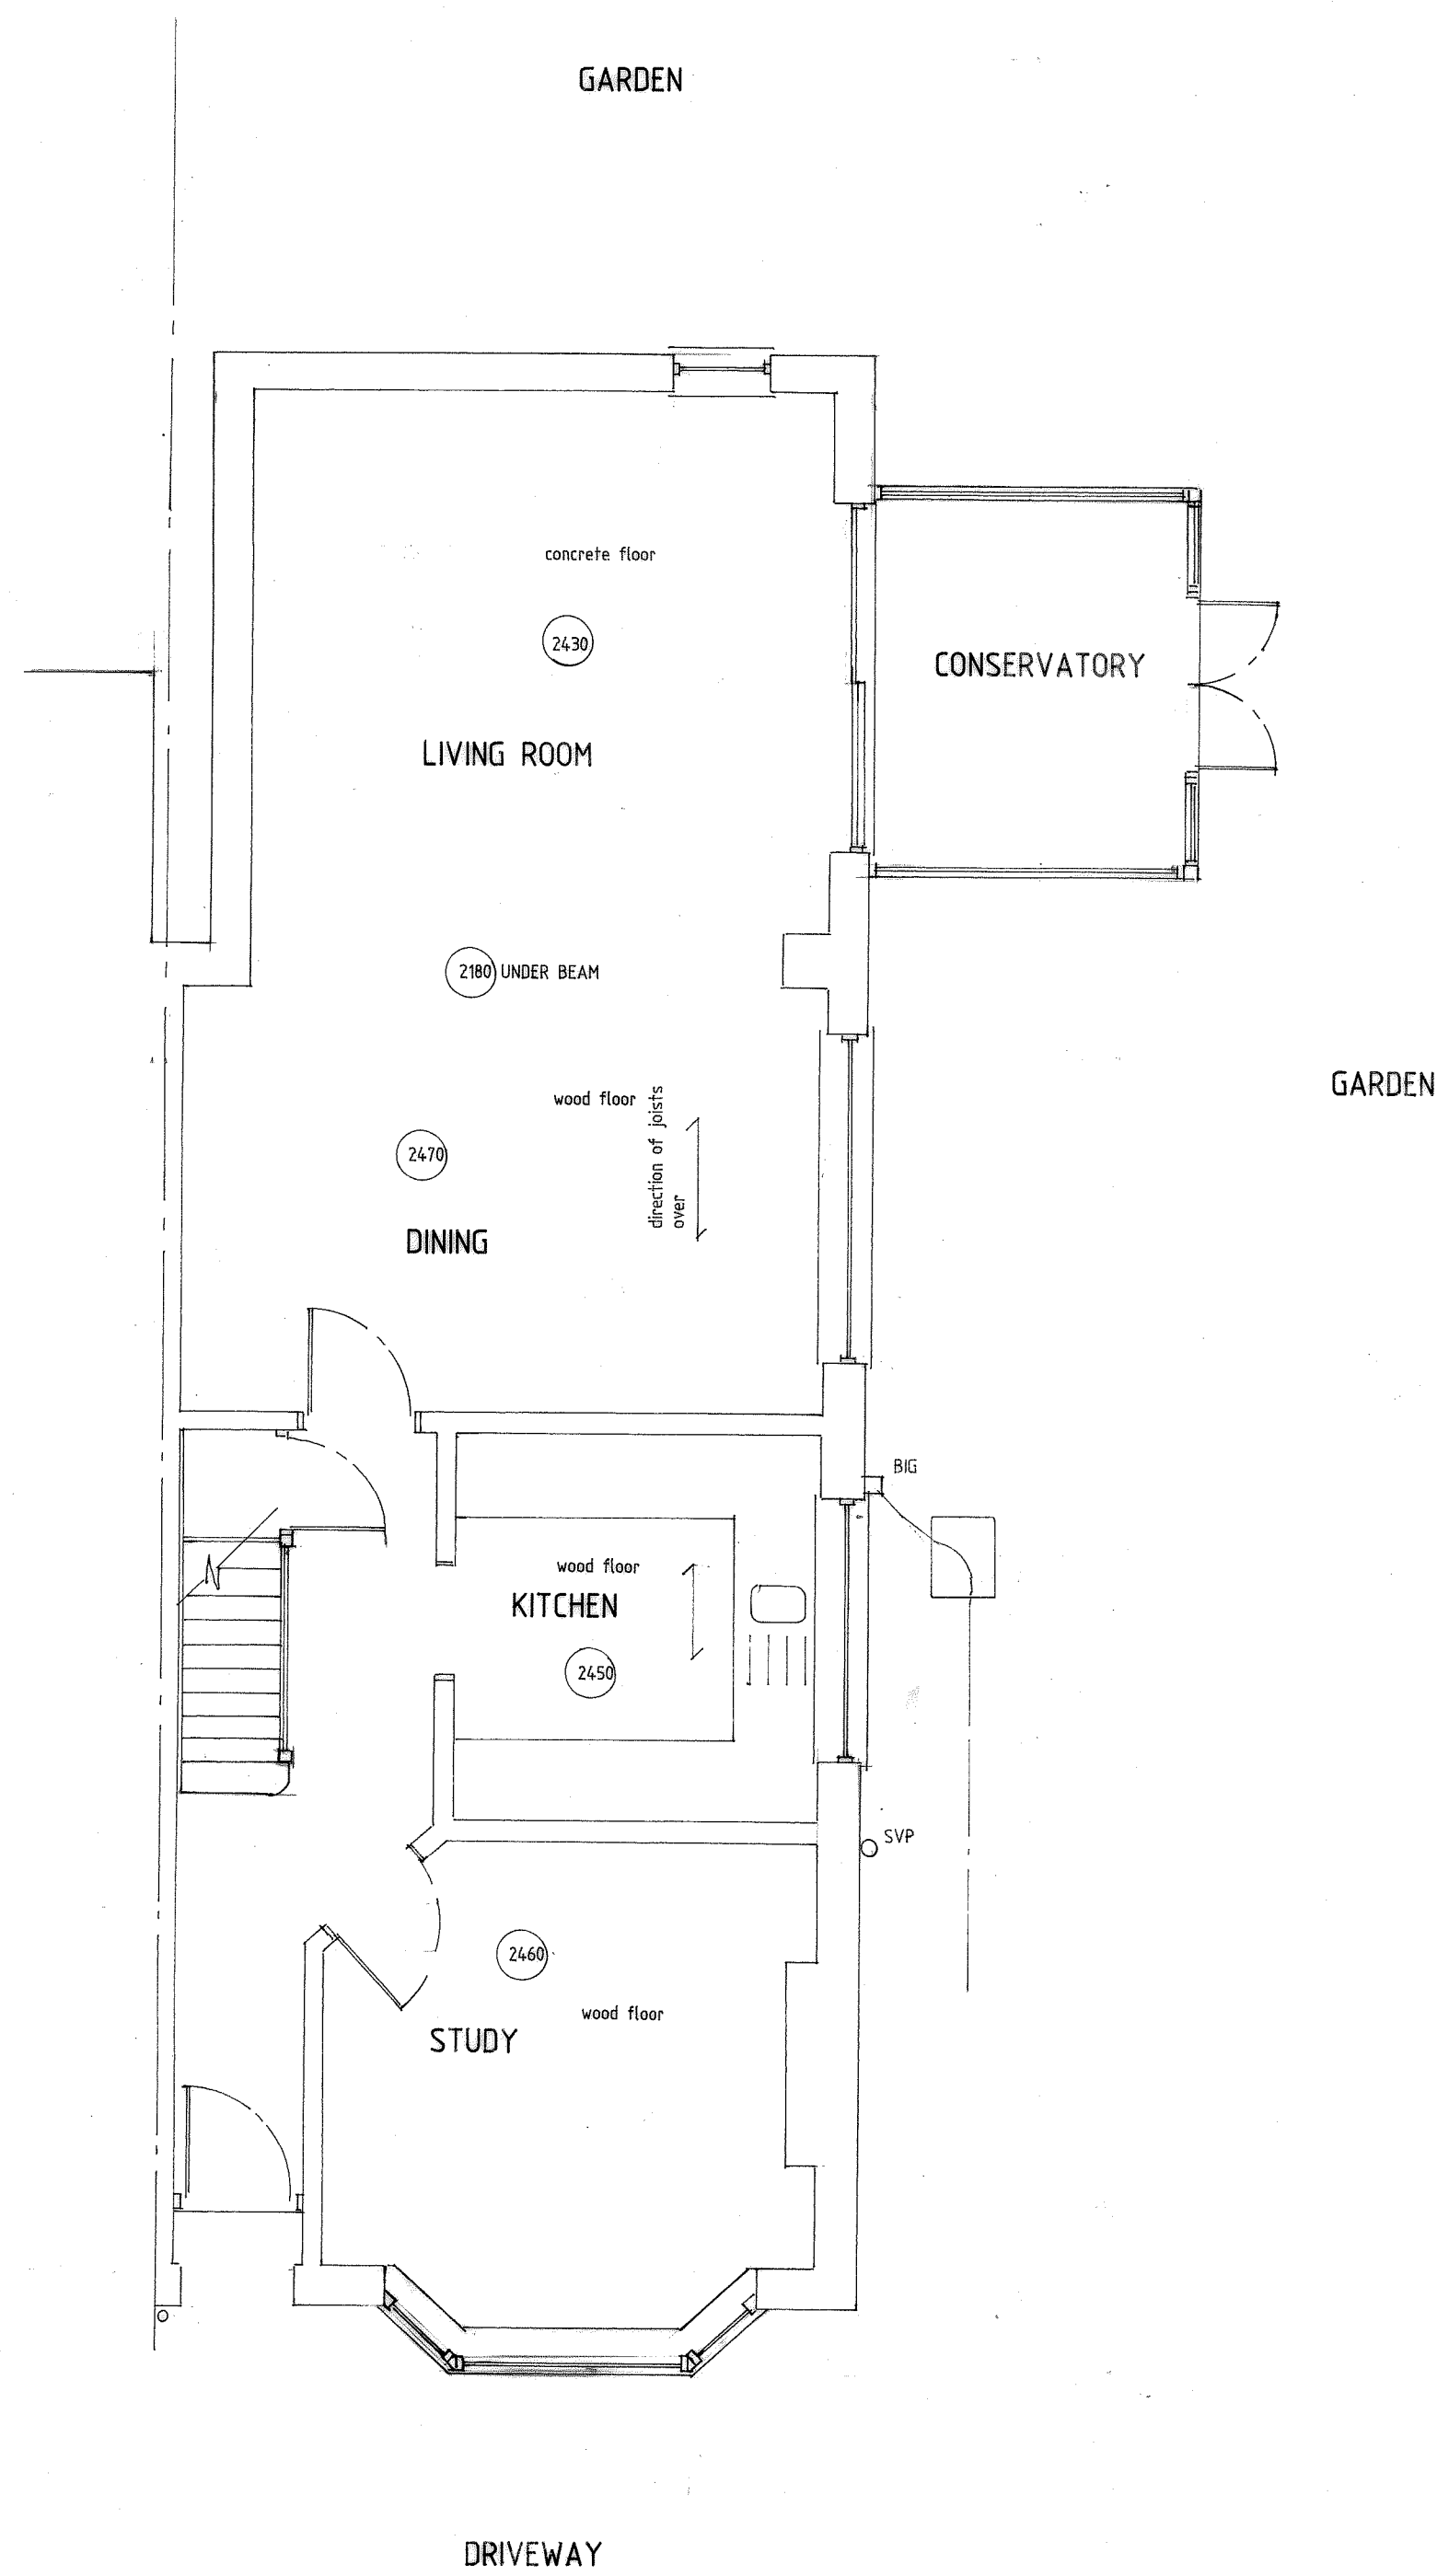


DRIVEWAY

GROUND FLOOR

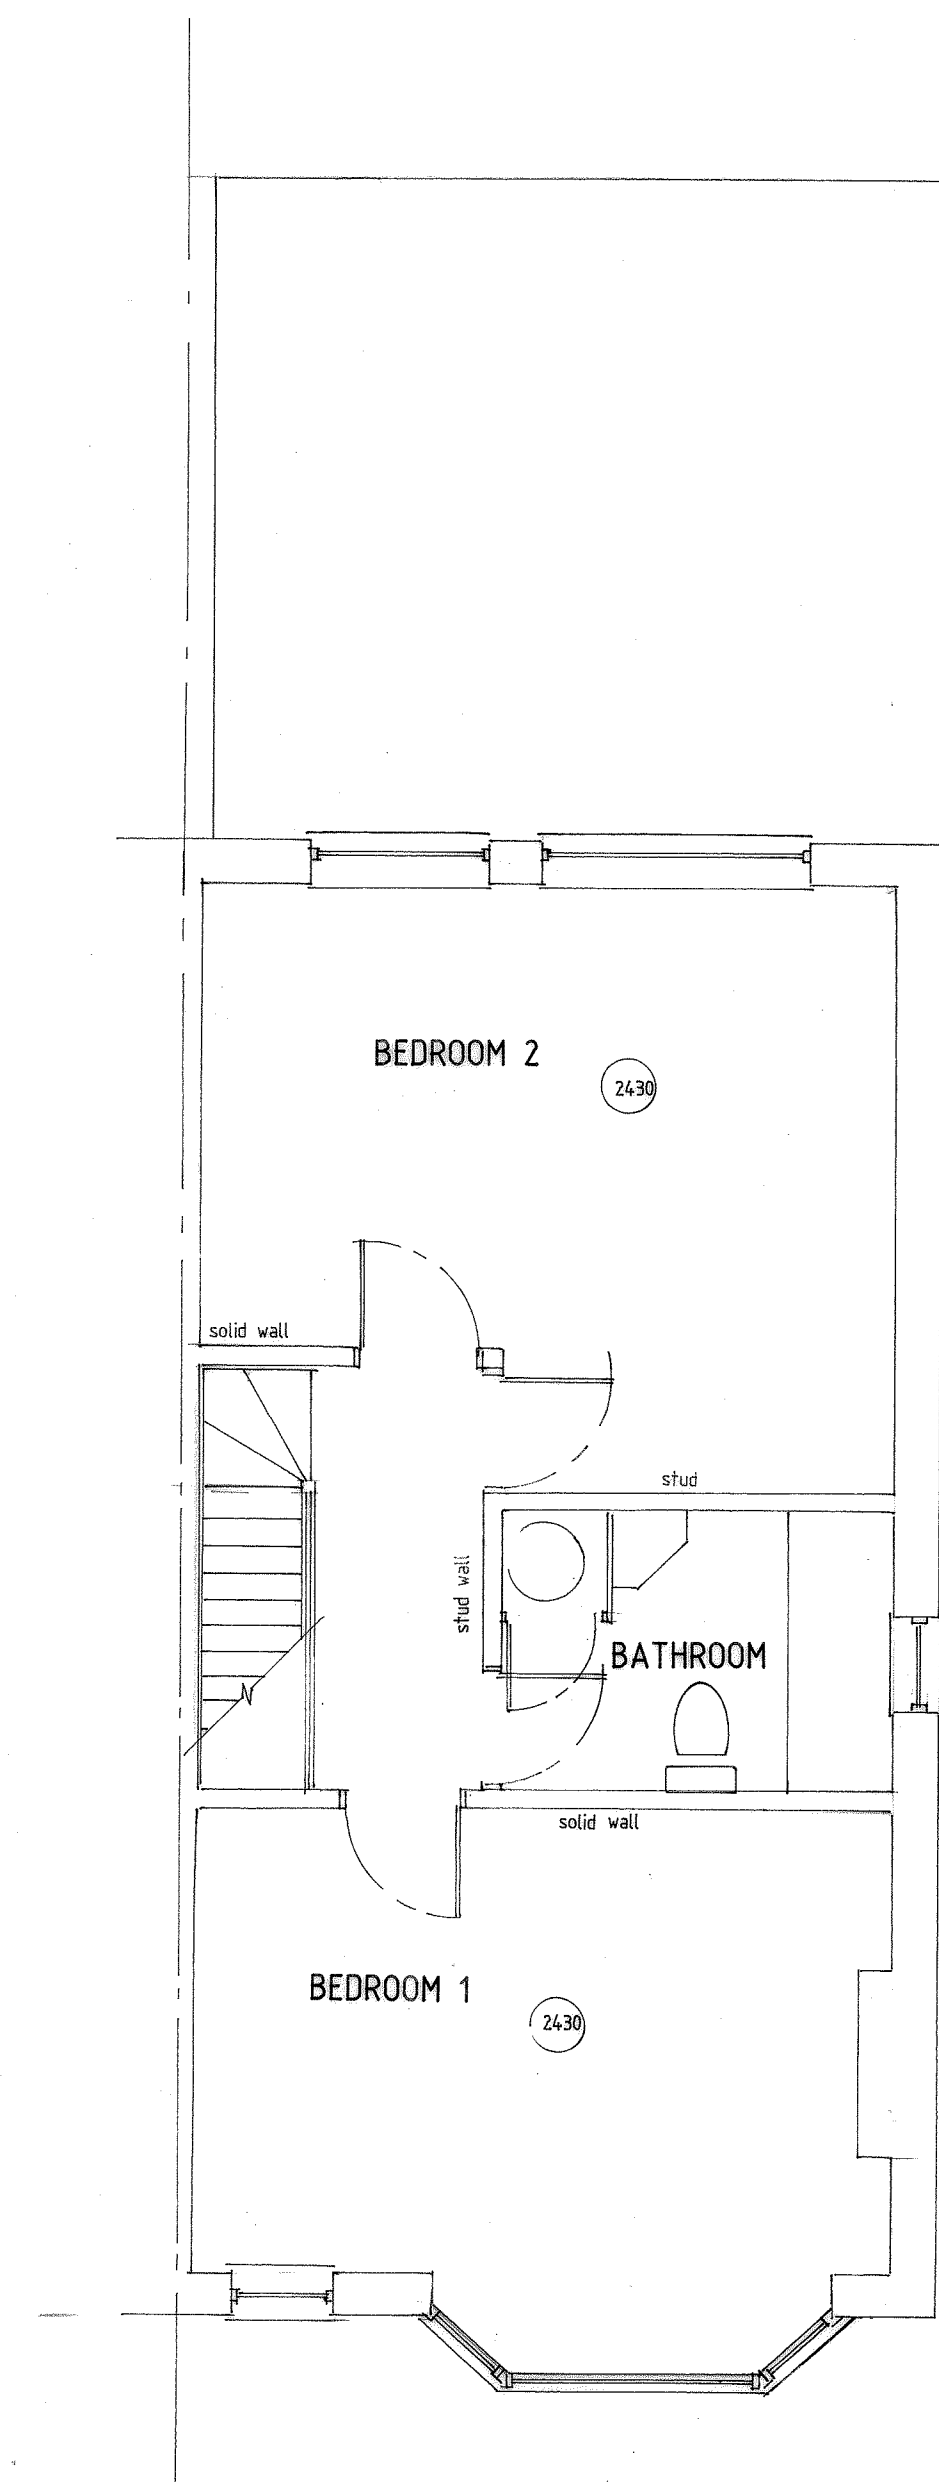

FIRST FLOOR

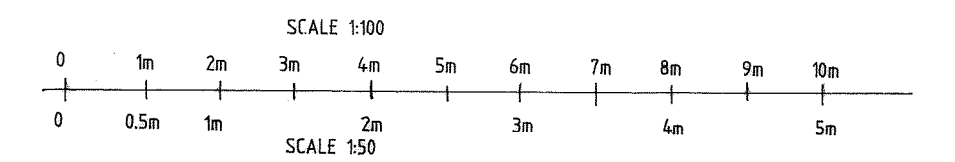

**PROPOSED TWO STOREY EXTENSION
& ALTERATIONS**


43 DRAYTON ROAD
READING
BERKSHIRE
RG30 2PH

MR LEWIS & MISS LAIDLEY

DRAWING: EXISTING PLANS & ELEVATIONS

SCALE: 1:50 1:100 AT A1 PAPER SIZE

DRG No. 1171/1 **DATE:** OCTOBER 2019

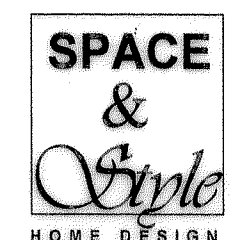

Space & Style Home Design
Cornerways,
Gomer Lane,
Alverstoke,
Hampshire
PO12 2QW
www.spaceandstyle.co.uk
Tel: 02392 525 100

This drawing is to be read in conjunction with any accompanying calculations, drawings, notes or specification. All dimensions on site supersede the drawing and to be checked and verified by contractor prior to ordering materials. Any discrepancies or changes to be referred to Space & Style Home Design.

© Copyright 2019 this drawing cannot be copied, reproduced or used without the consent of Space & Style Home Design.