


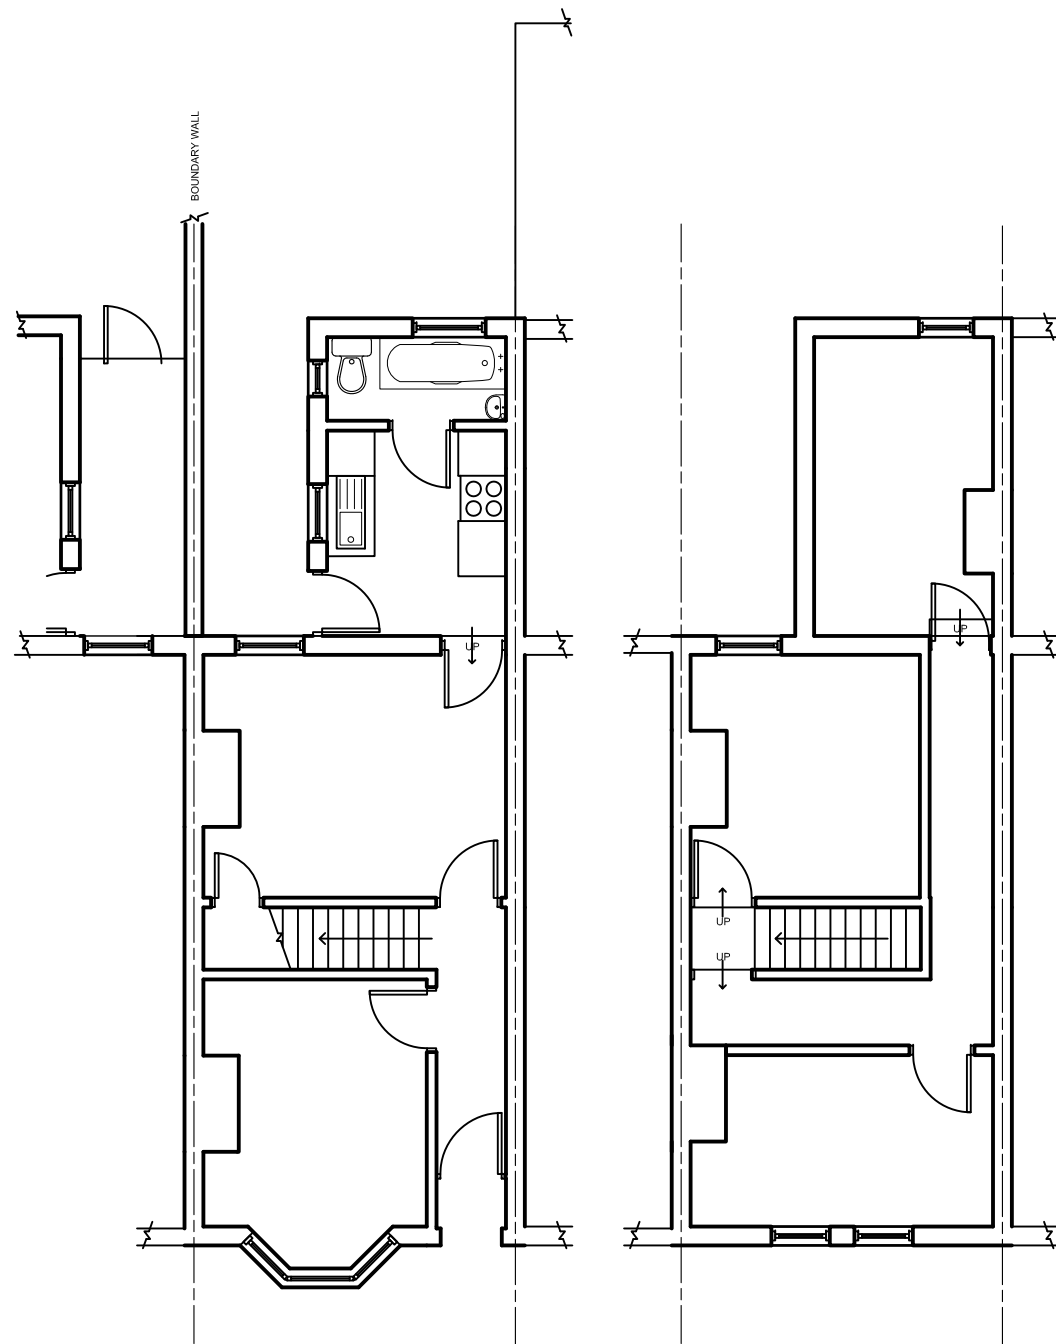


EXISTING GROUND FLOOR PLAN


EXISTING FIRST FLOOR PLAN




FRONT ELEVATION

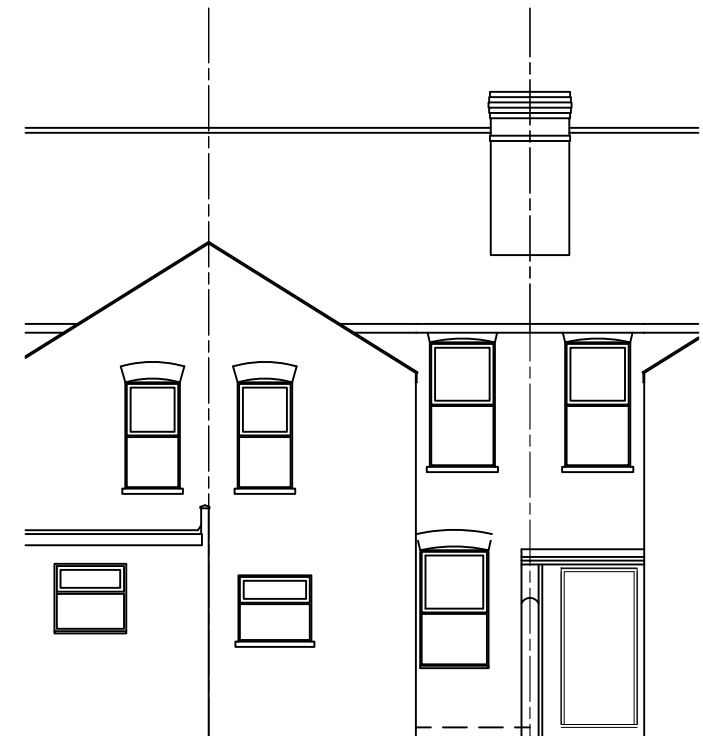

REAR ELEVATION

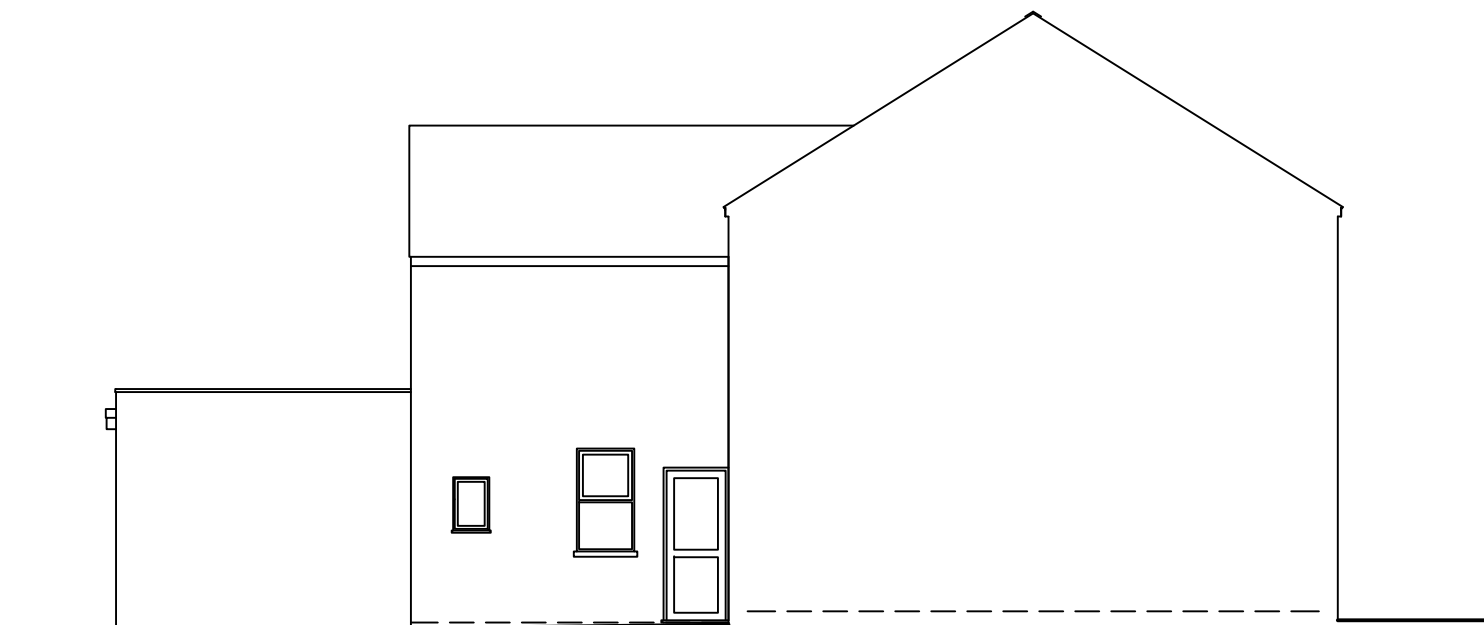

SECTION & REAR SIDE ELEVATION

 

 The Woolhampton Design Centre Station Road, Woolhampton, Reading, Berkshire RG7 5SE Tel: 0118 9713 363	72 CHOLMELEY ROAD, READING, RG1 3NB EXISTING FLOOR PLANS & ELEVATIONS			
	SCALES 1:100 @A3	DRAWN NJB	DATE JAN.'17	DRAWING NO. 17/011/02