


NOTES

For use in the precise named location only.

Copyright reserved by **Pitch**. Architects Limited

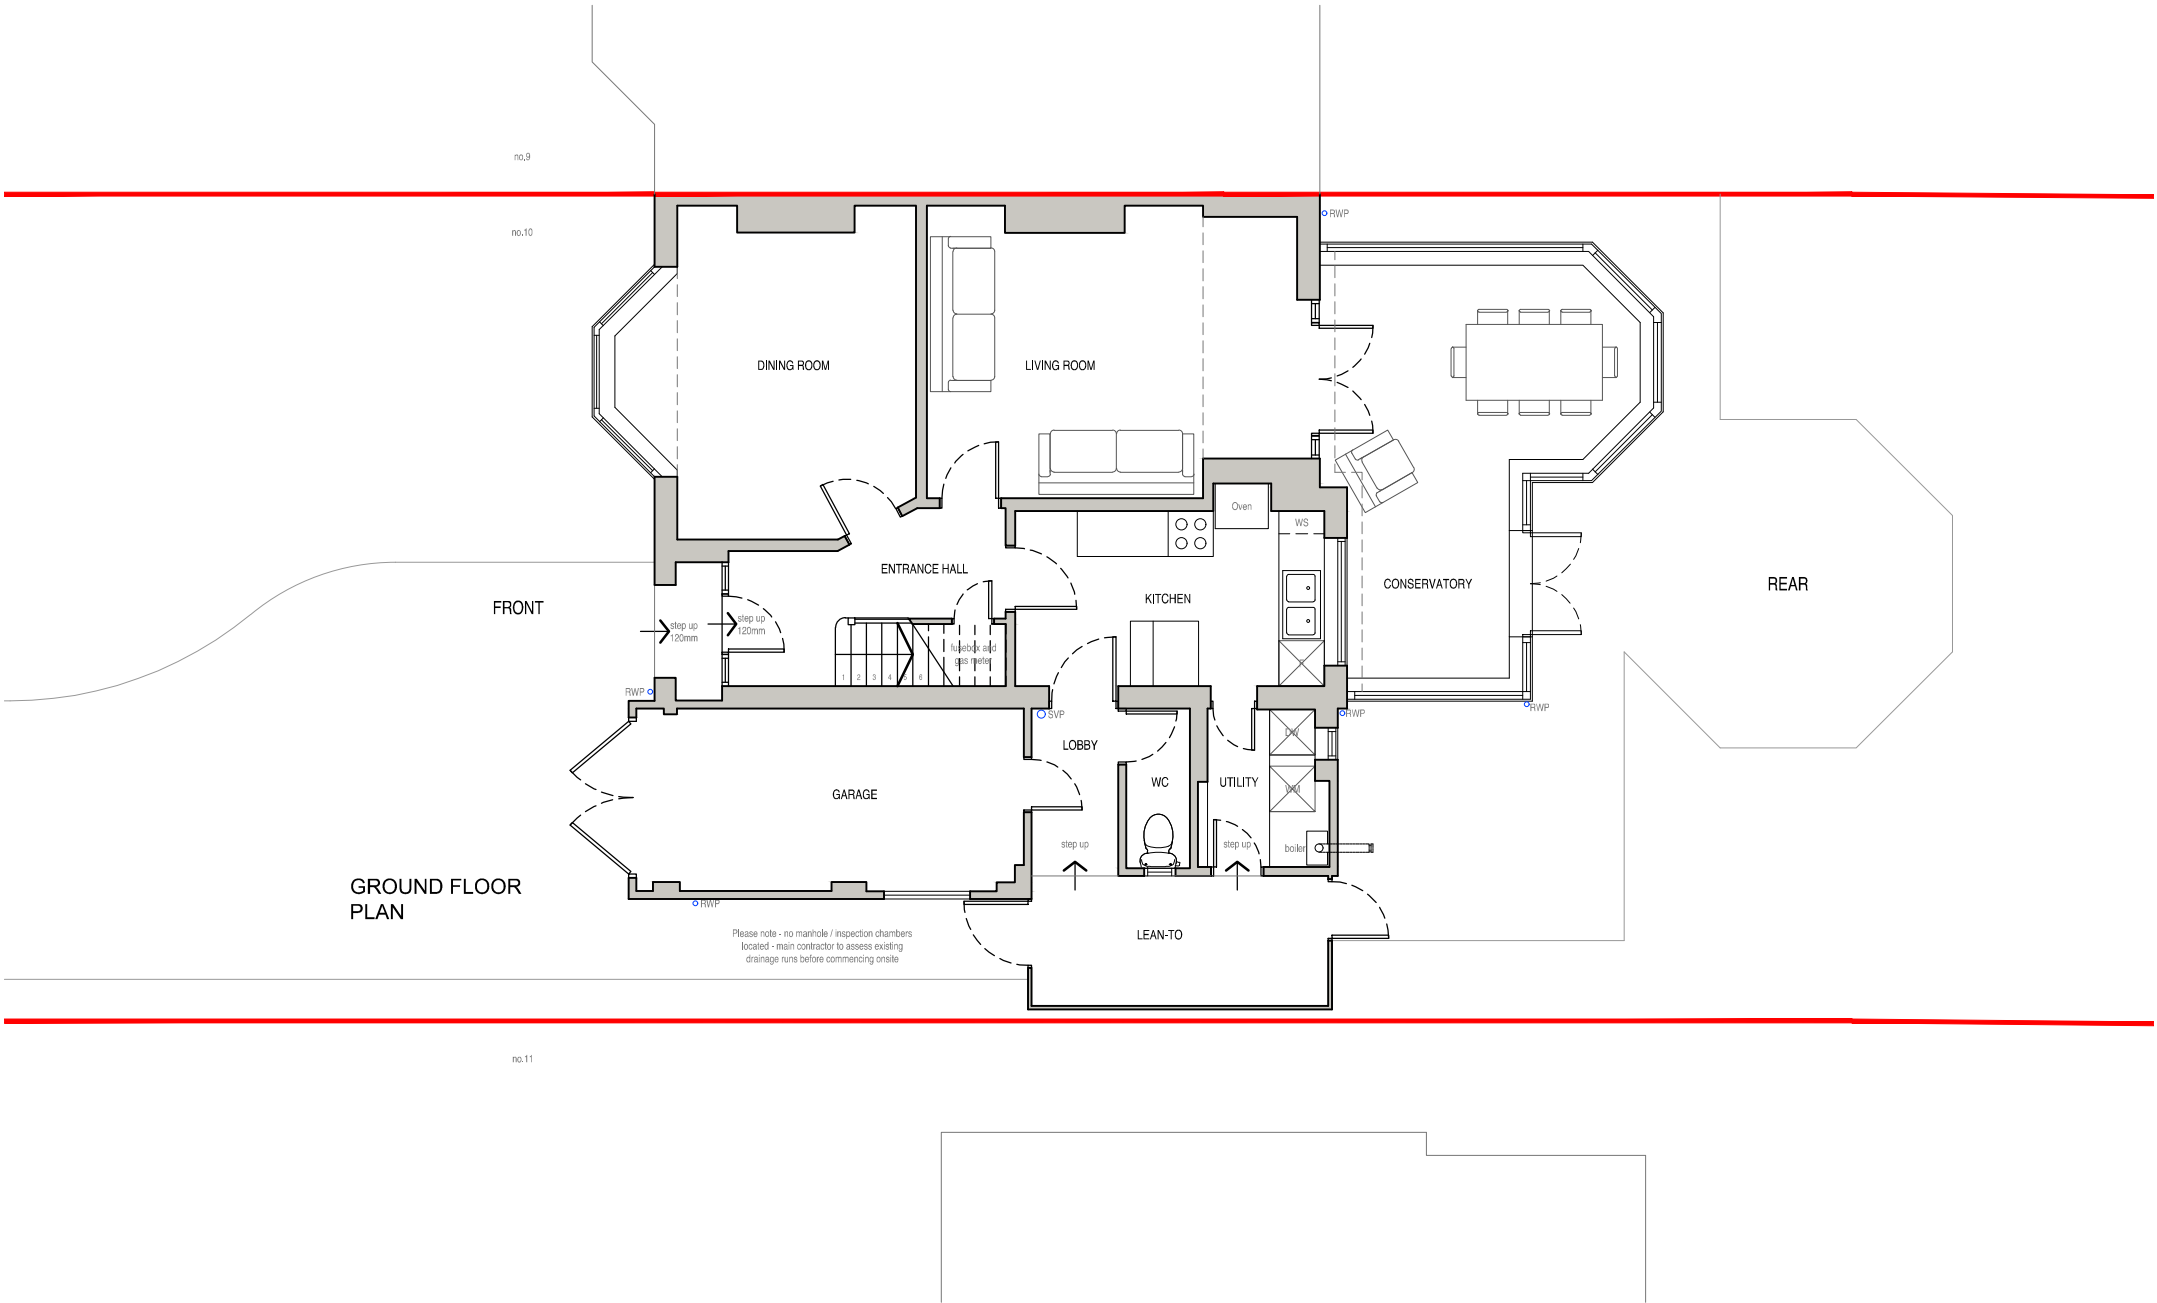

GROUND FLOOR
PLAN

Please note - no manhole / inspection chambers
located - main contractor to assess existing
drainage runs before commencing onsite



Scale Bar (1:100)



Rev - Date - Revision -

pitch.
ARCHITECTS

a. 1 Chiltern Court,
37 St.Peter's Avenue,
Caversham,
Reading,
RG4 7DH
t. 0118 948 4618
e. info@pitcharchitects.co.uk
w. www.pitcharchitects.co.uk

Project Title
**Proposed Alterations
to
10 Burnham Rise
Emmer Green
RG4 8XJ**
Client Name
Mr King and Ms Sebok

Drawing Title
Existing Floor Plans
Drawing Scale
1:100 @ A3
Date
May 19
Status
Planning
Drawn/checked
MC/KM

Drawing Ref
19016 - SU - 002
Rev

© Pitch. Architects Limited