


NORTH

KEY:

- NEW STRUCTURE
- RETAINED EXISTING STRUCTURE
- GROUND BEARING SLAB


KEY PLAN

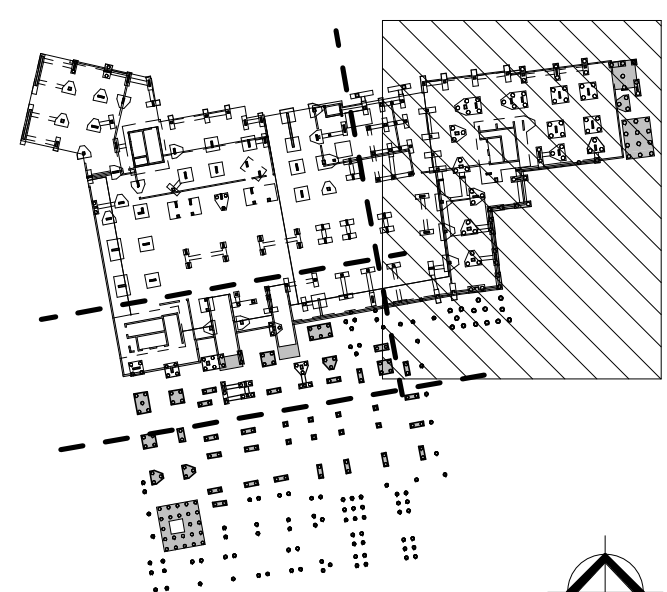

NORTH

NOTES

- DO NOT SCALE FROM THIS DRAWING.
- ALL DIMENSIONS ARE IN MILLIMETRES U.N.O.
- ALL LEVELS ARE IN METRES ABOVE ORDNANCE DATUM U.N.O.
- THIS DRAWING IS TO BE READ IN CONJUNCTION WITH ALL RELEVANT ARCHITECTS AND ENGINEERS DRAWINGS AND SPECIFICATIONS.
- REFER TO DRAWING SHR-RAM-SB-XX-DR-S-000010 FOR GENERAL NOTES.

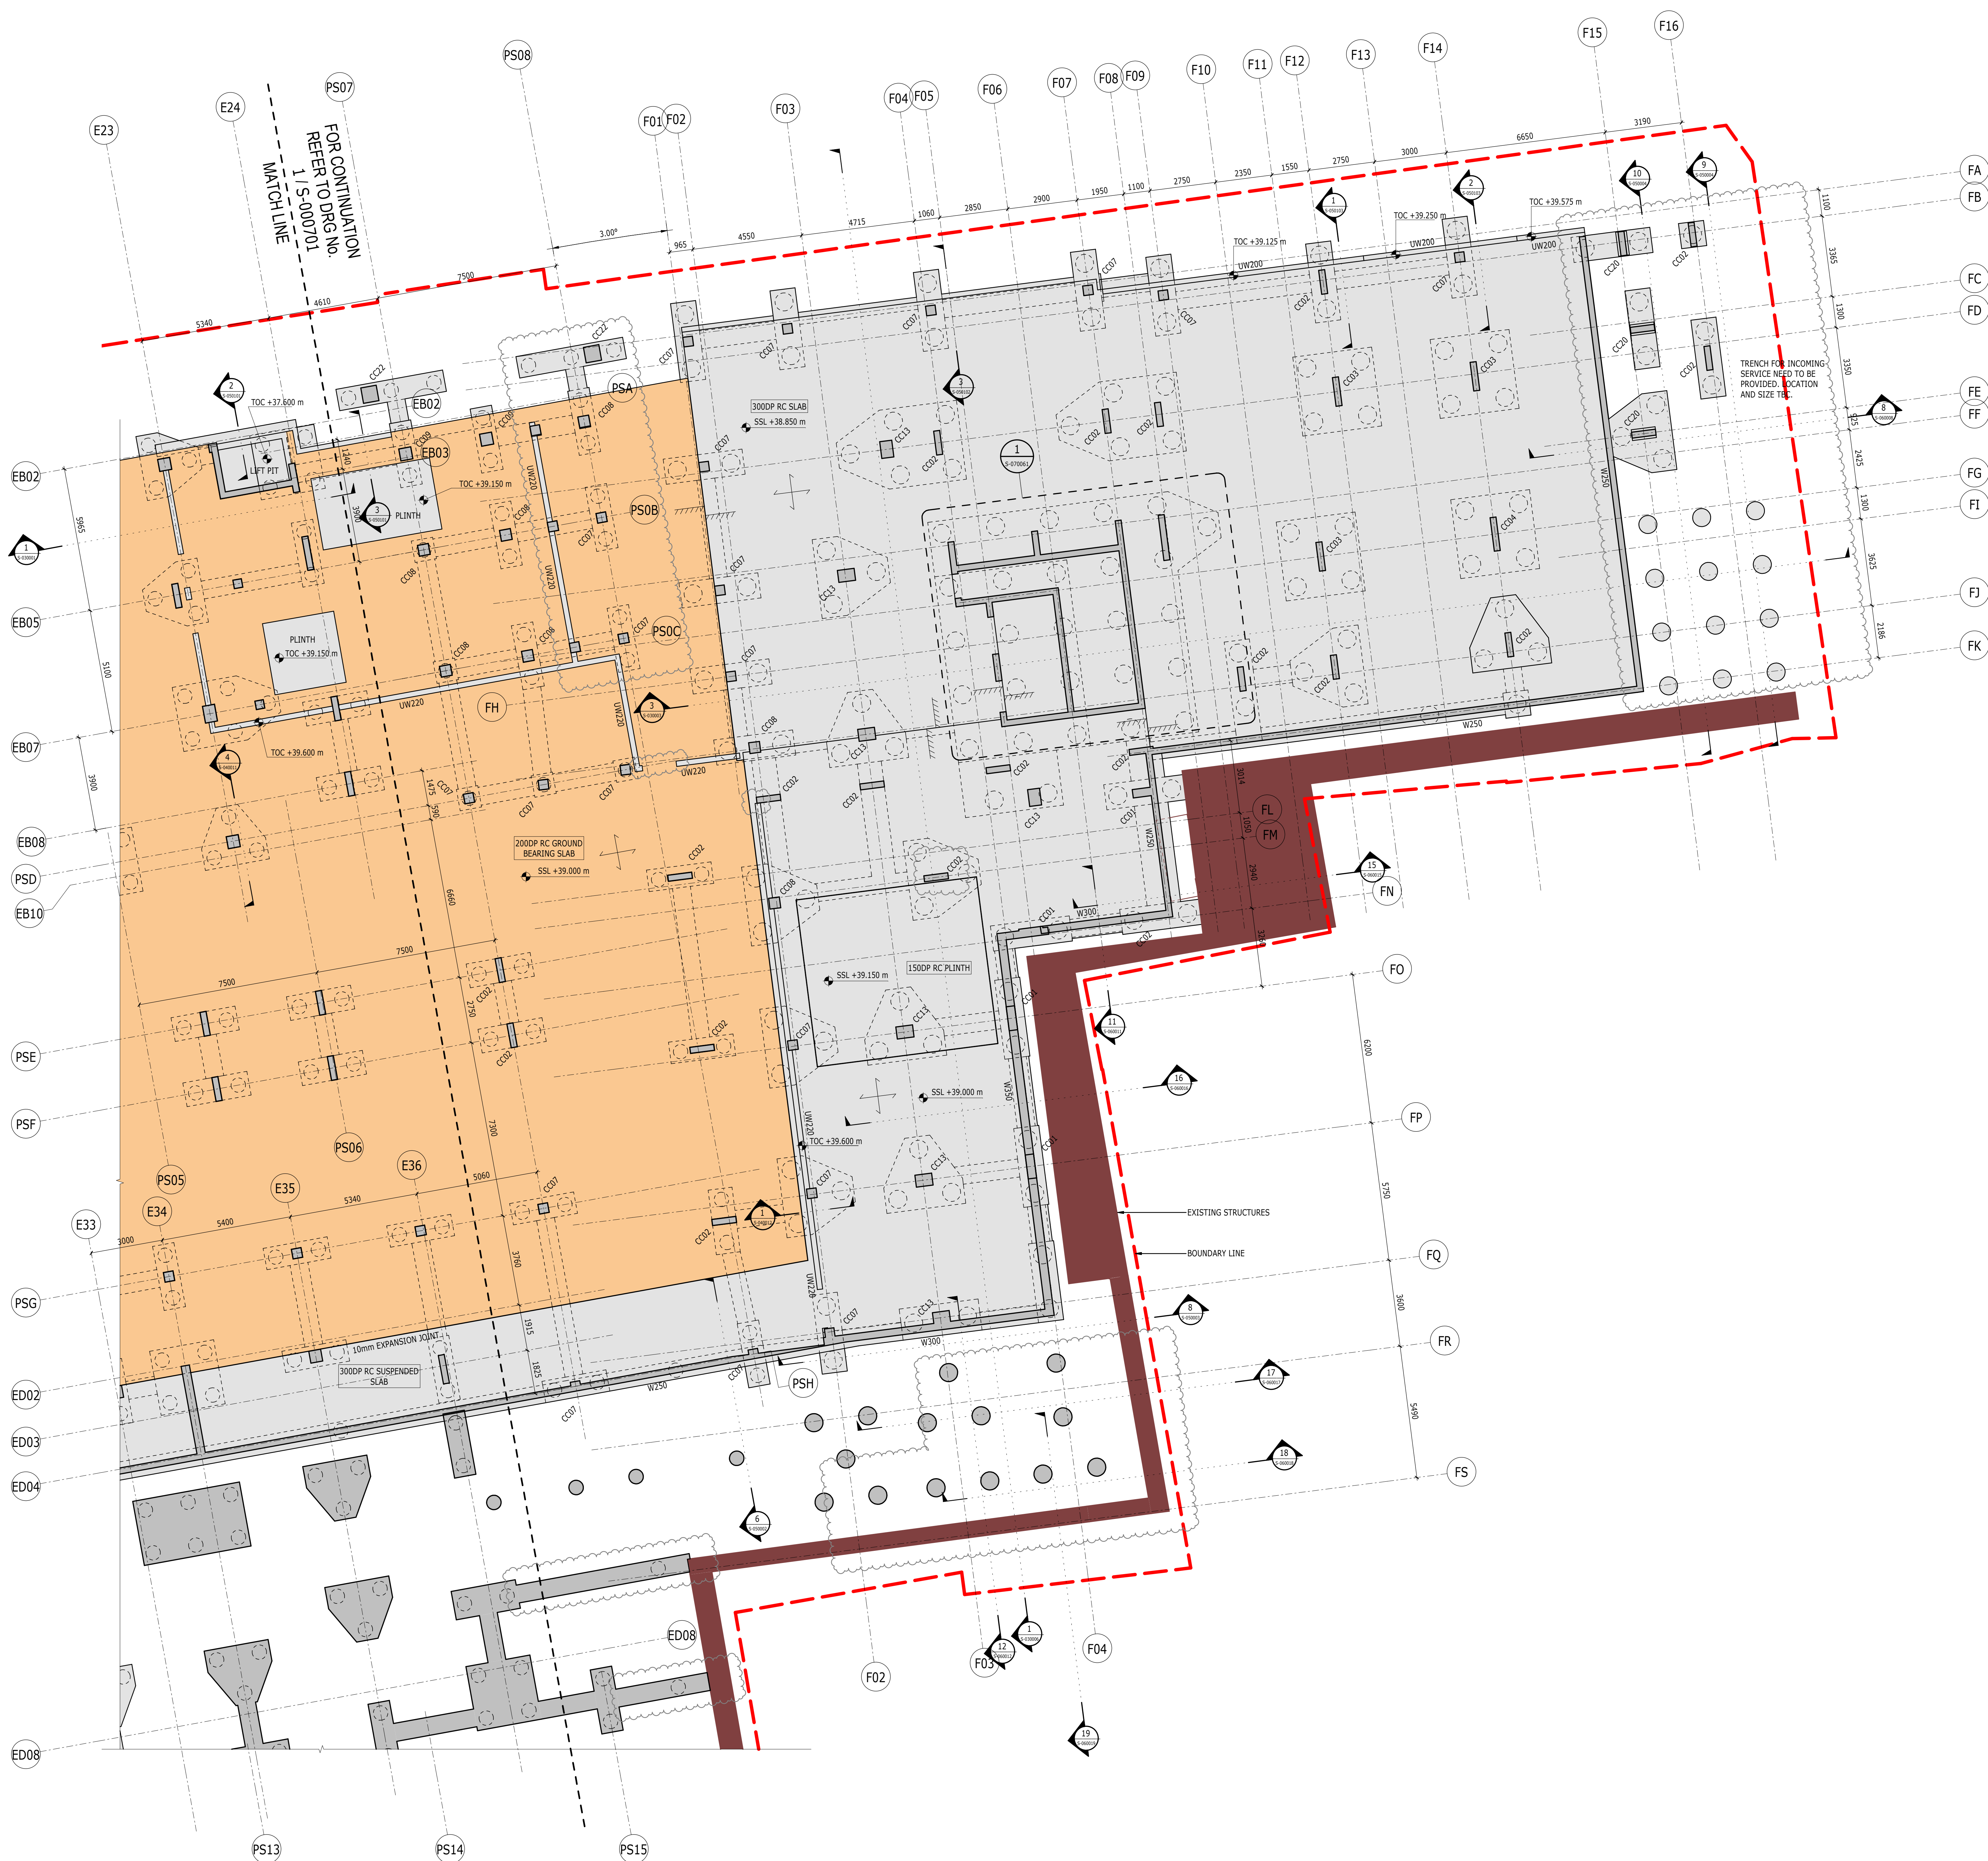

RC COLUMN SCHEDULE			
MEMBER REF	MEMBER SIZE		COLUMN SHAPE
	WIDTH	DEPTH	
CC01	350	1000	RECTANGULAR
CC02	250	1000	RECTANGULAR
CC03	250	1200	RECTANGULAR
CC04	250	1400	RECTANGULAR
CC05	350	350	SQUARE
CC06	350	550	RECTANGULAR
CC07	400	400	SQUARE
CC08	450	450	SQUARE
CC09	500	500	SQUARE
CC10	250	1000	L-SHAPE
CC11	500	500	SQUARE WITH COLUMN HEAD (TYPE 1)
CC12	500	500	SQUARE WITH COLUMN HEAD (TYPE 2)
CC13	500	700	RECTANGULAR
CC14	500	700	RECTANGULAR WITH COLUMN HEAD
CC15	500	500	SQUARE WITH COLUMN HEAD (TYPE 3)
CC16	600	600	SQUARE (SLANTED)
CC18	300	1400	RECTANGULAR
CC19	400	400	SQUARE WITH COLUMN HEAD
CC20	450	1000	RECTANGULAR
CC21	350	1200	SQUARE
CC22	650	650	SQUARE

RC WALL SCHEDULE	
MEMBER REF	SIZE/DESCRIPTION
UW200	200 THK UPSTAND
UW250	250 THK UPSTAND
UW350	350 THK UPSTAND
W250	250 THK RC WALL
W300	300 THK RC WALL
W350	350 THK RC WALL
W375	375 THK RC WALL
W500	500 THK RC WALL

CO1	ISSUED FOR CONTRACT	09/09/17	AC	KJ
T03	SUPERSTRUCTURE STAGE 4A ISSUE	28/08/18	AC	KJ
T02	STAGE 4A ADDENDUM ISSUE	31/05/19	AC	KJ
T01	STAGE 4A ISSUE	26/04/19	AC	KJ
P03	STAGE 3 ISSUE	01/03/19	AC	KJ
P02	DRAFT STAGE 3 ISSUE	01/02/19	AC	KJ
T00	ISSUED FOR TENDER	07/01/19	AC	KJ
P01	DRAFT STAGE 3A ISSUE	30/11/18	AC	KJ
Rev	Description	Date	By	App

CONTRACT

STATION HILL
READING

RAMBOLL

240 BLACKFRIARS ROAD, SE1 8NW
TEL: 020 7631 5291 london@ramboll.co.uk
www.ramboll.co.uk

SOUTH SITE
LOWER GROUND FLOOR
PARTIAL PLAN
SHEET 03

Project No:	Scale (B A3):	Date:	Drawn:
1620004716	1 : 100	SEP 2018	AC
Drawing No:	SHR-RAM-PS-LG-DR-S-000703	Rev:	C01