


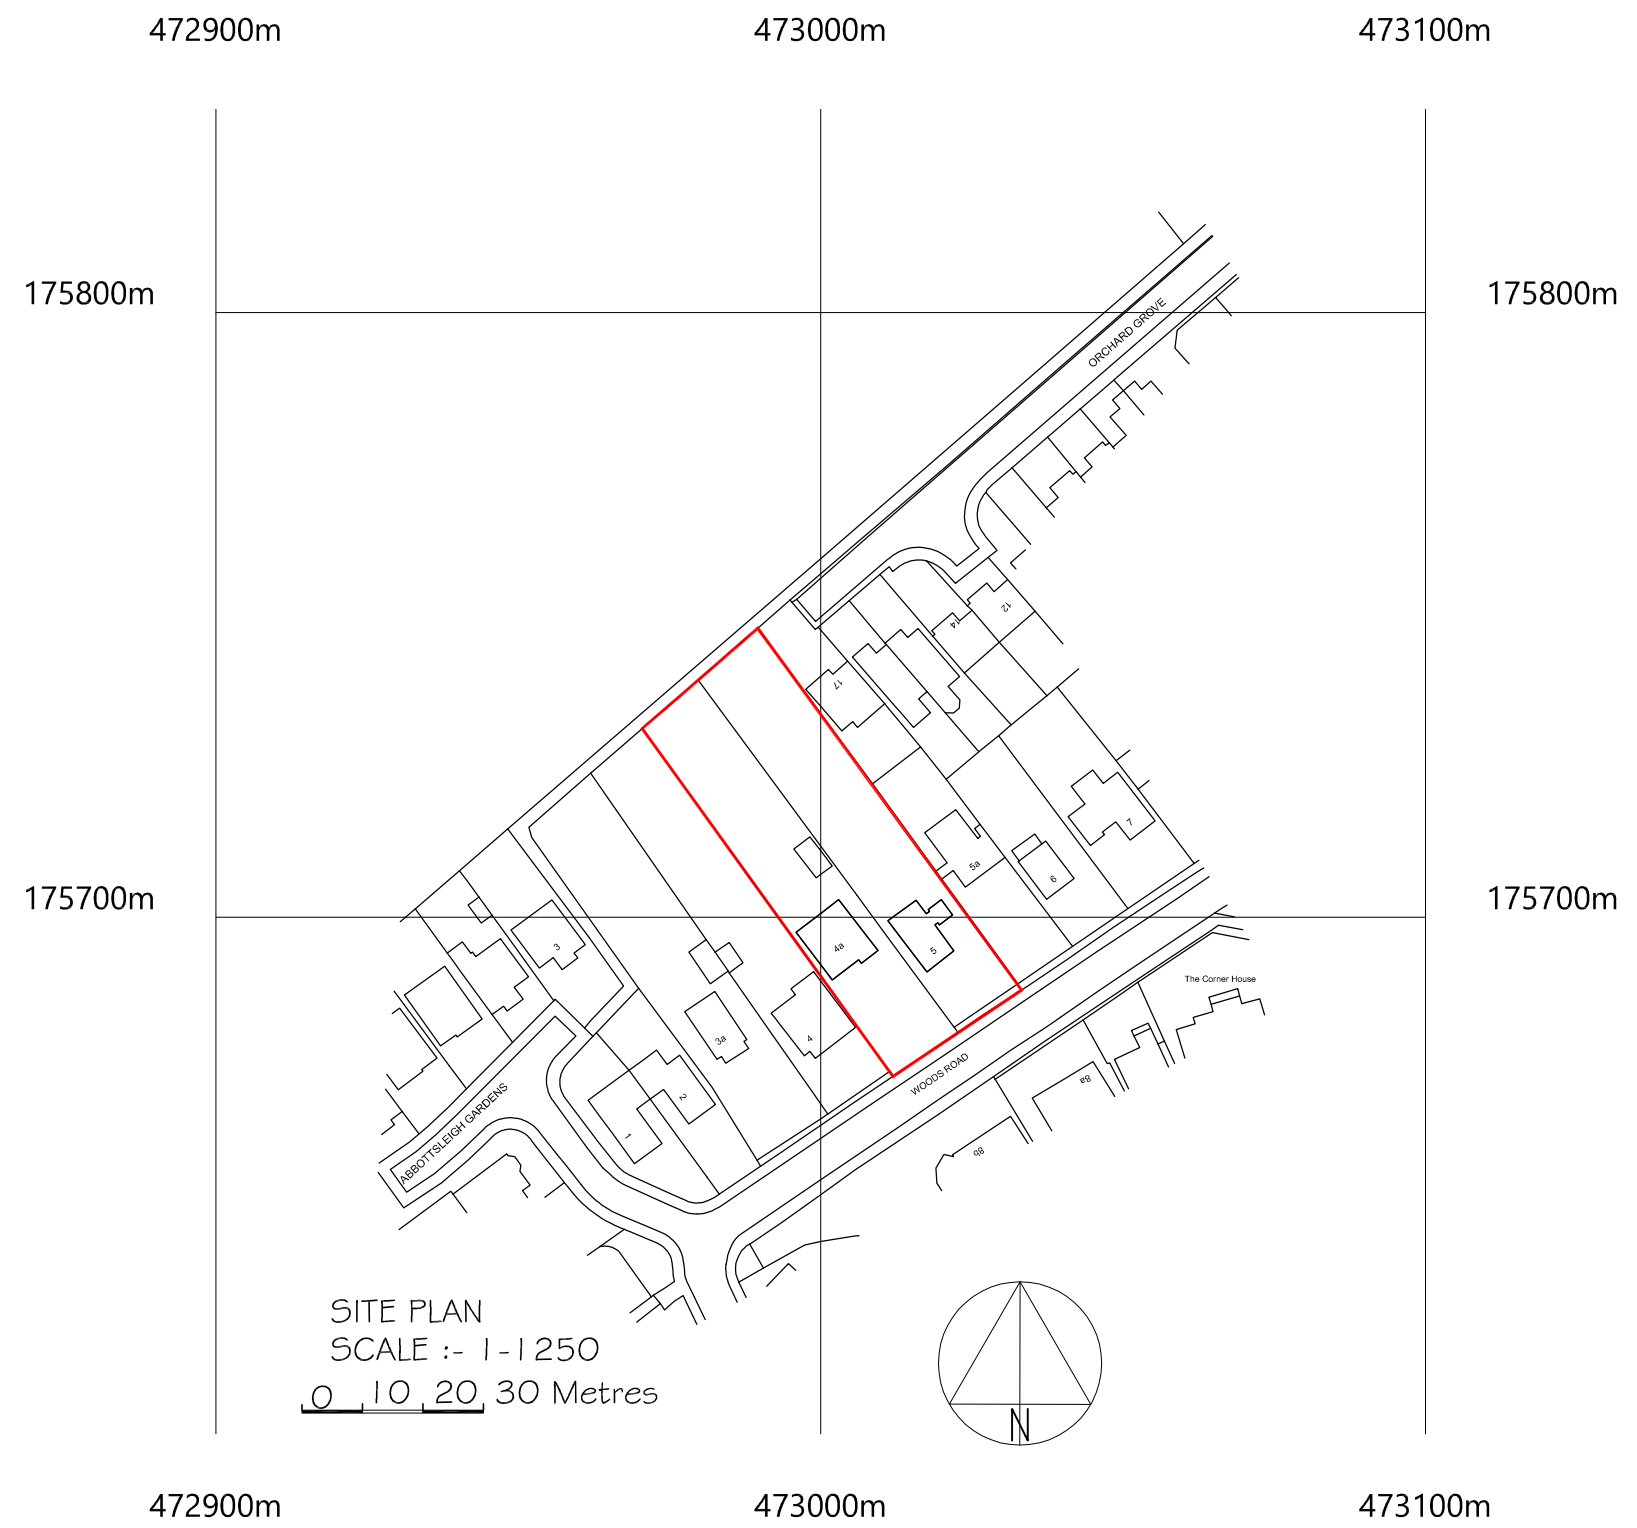

©Crown Copyright and database rights 2019 OS 100019980

DATE	MODIFICATION	ISSUE	TITLE:- TWO 4 BEDROOMED SEMI-DETACHED DWELLINGS at 4A Woods Rd, Caversham, Reading, Berks RG4 6NA for Mr John Brown PROPOSED PLANS & ELEVATIONS	SCALE:- AS STATED	
				DRAWN BY:- CVS Designs	DATE:- April 2019
				DRAWING No:-	REV:-
				Site Plan	