



DEVELOPMENTS IN DESIGN LTD

WWW.DEVELOPMENTSINDSIGN.CO.UK
TEL.0118 9797484

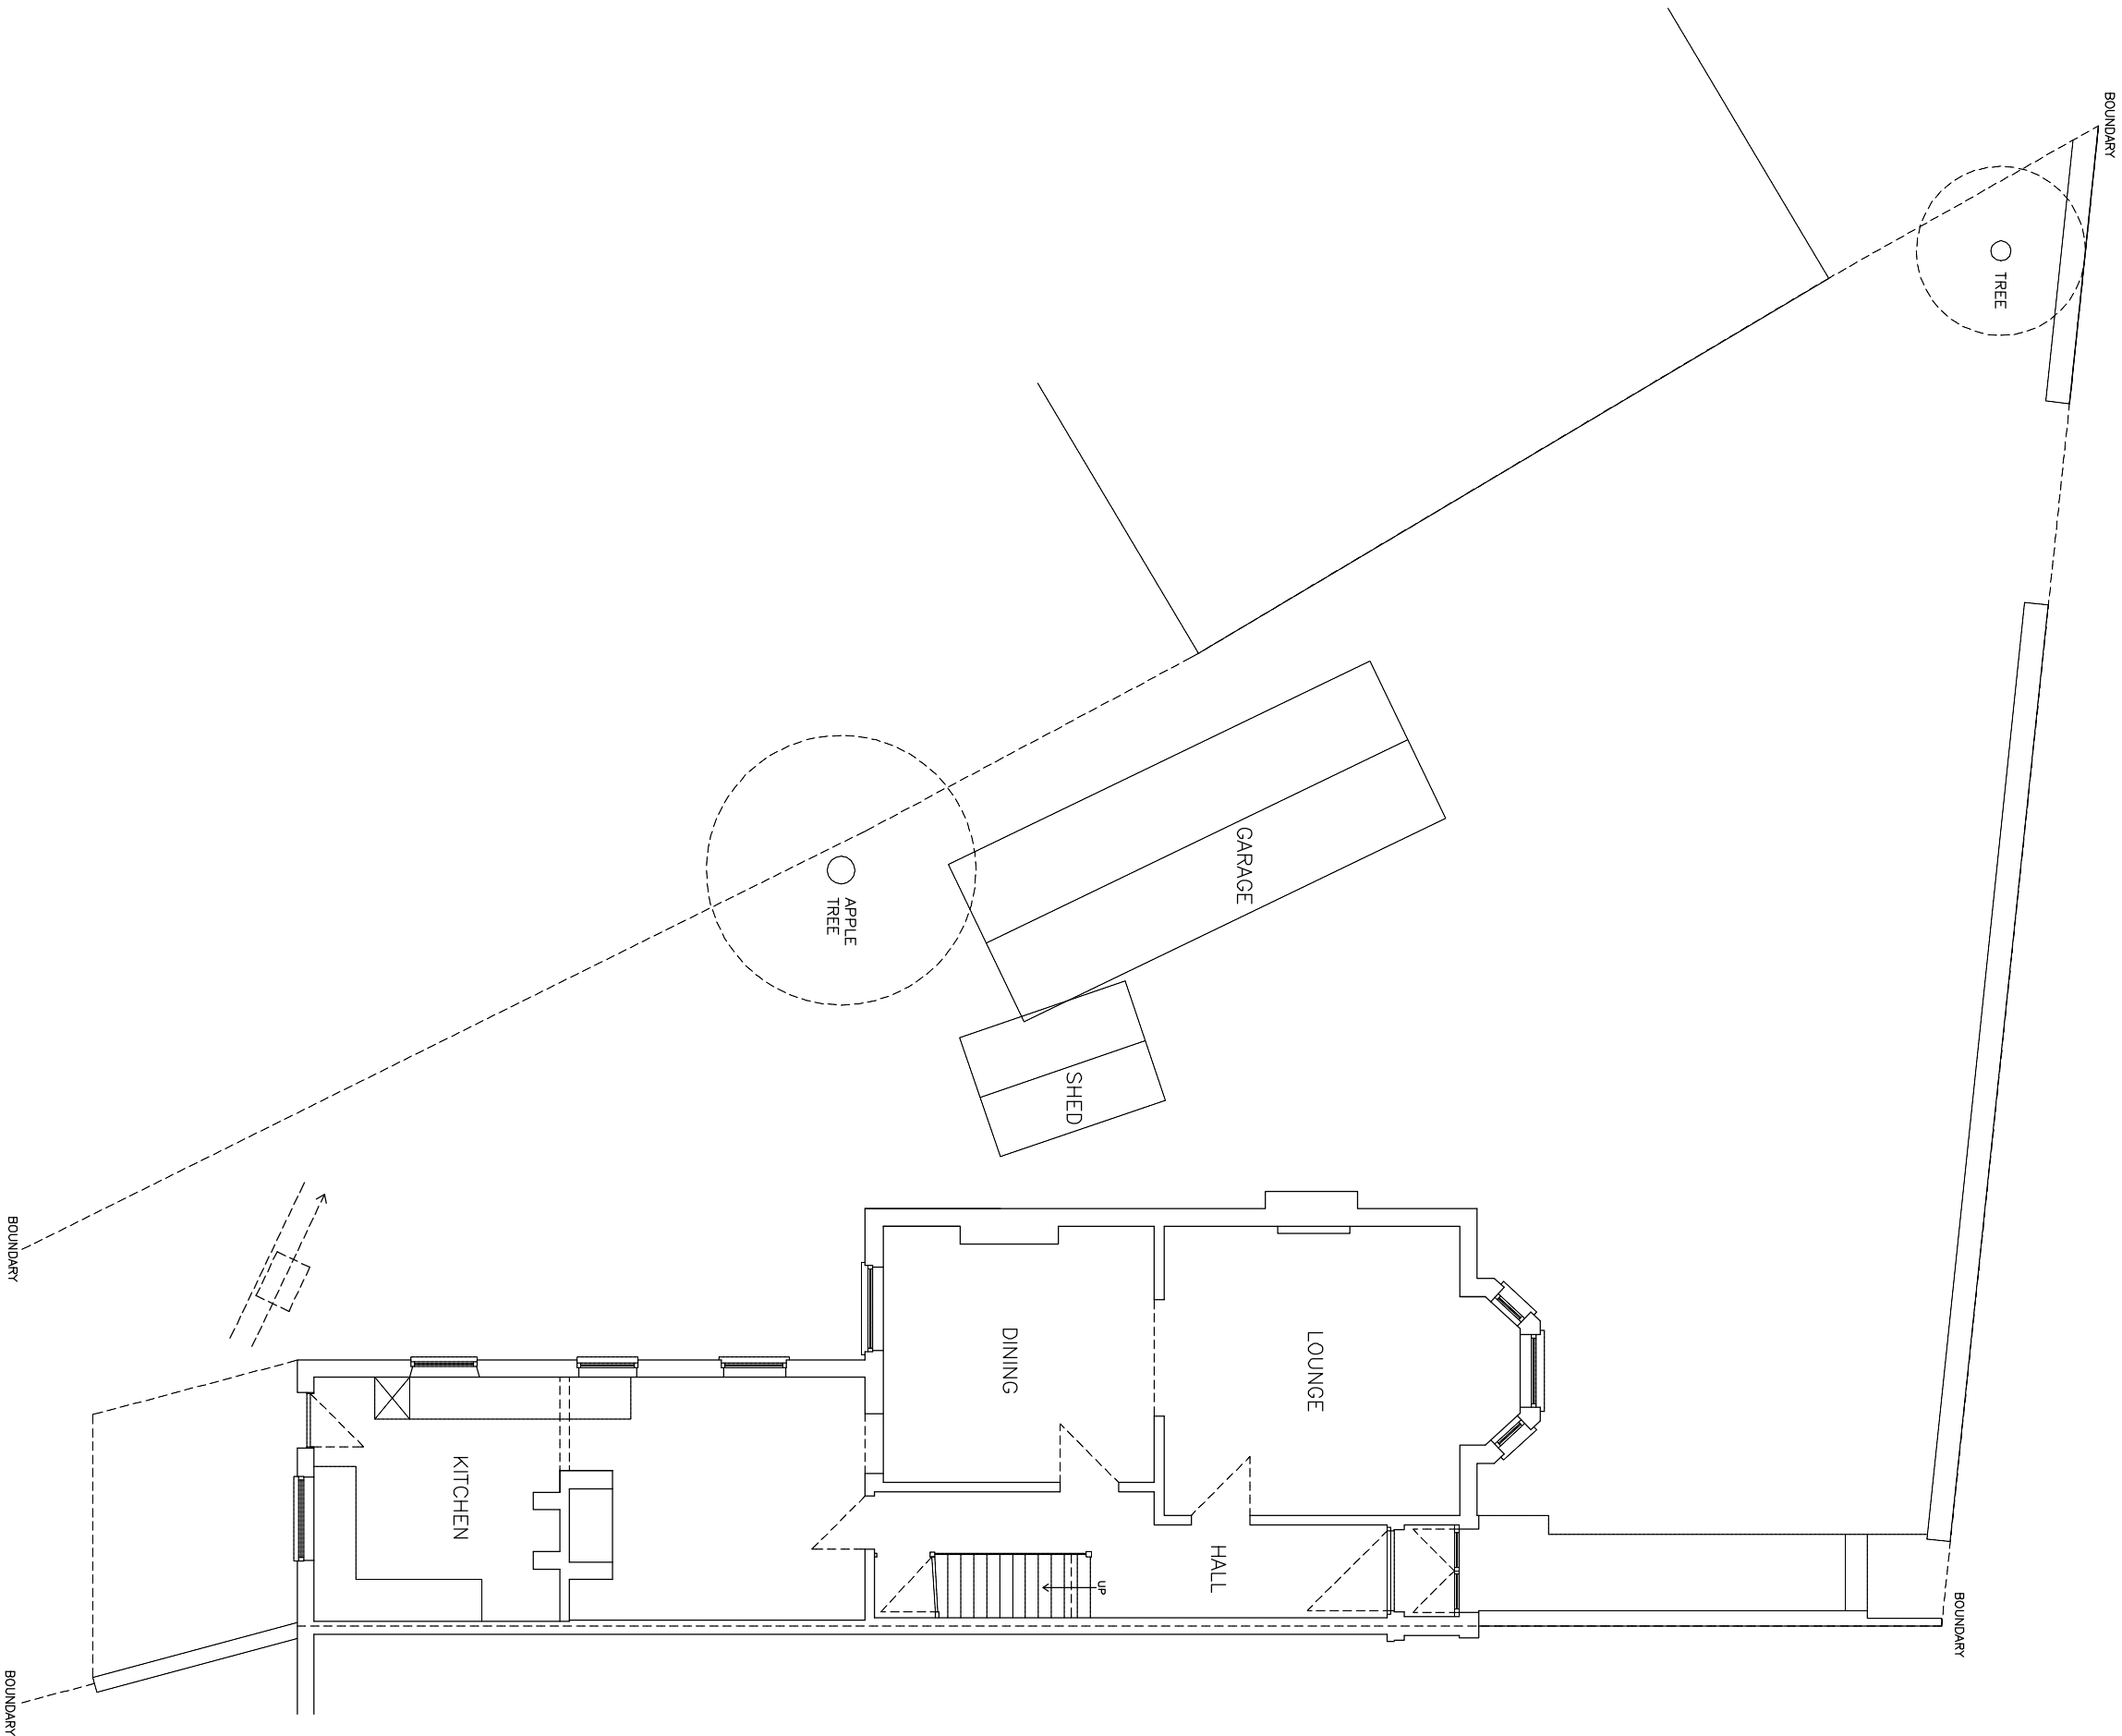

EXISTING GROUND FLOOR PLAN

PROPOSED EXTERNAL ALTERATIONS

 

DRAWING NO. SQ.010
DATE 11.2.19
SCALE 1:100

MS SQUIRE/MR GREEN

91 CRESCENT ROAD READING BERKS RG1 5SL