


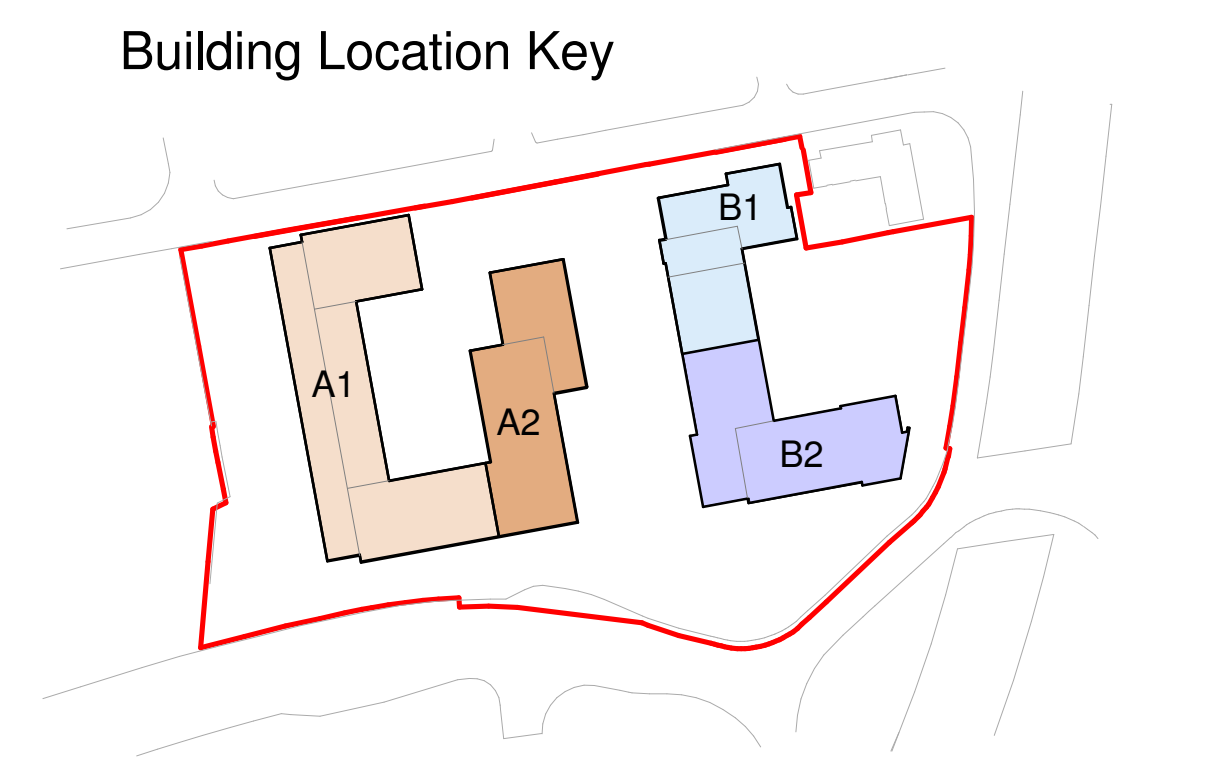


2 Eighth Floor Plan- Flat numbers
1 : 500



4 Tenth Floor Plan- Flat numbers
1 : 500



1 Seventh Floor Plan- Flat numbers
1 : 500

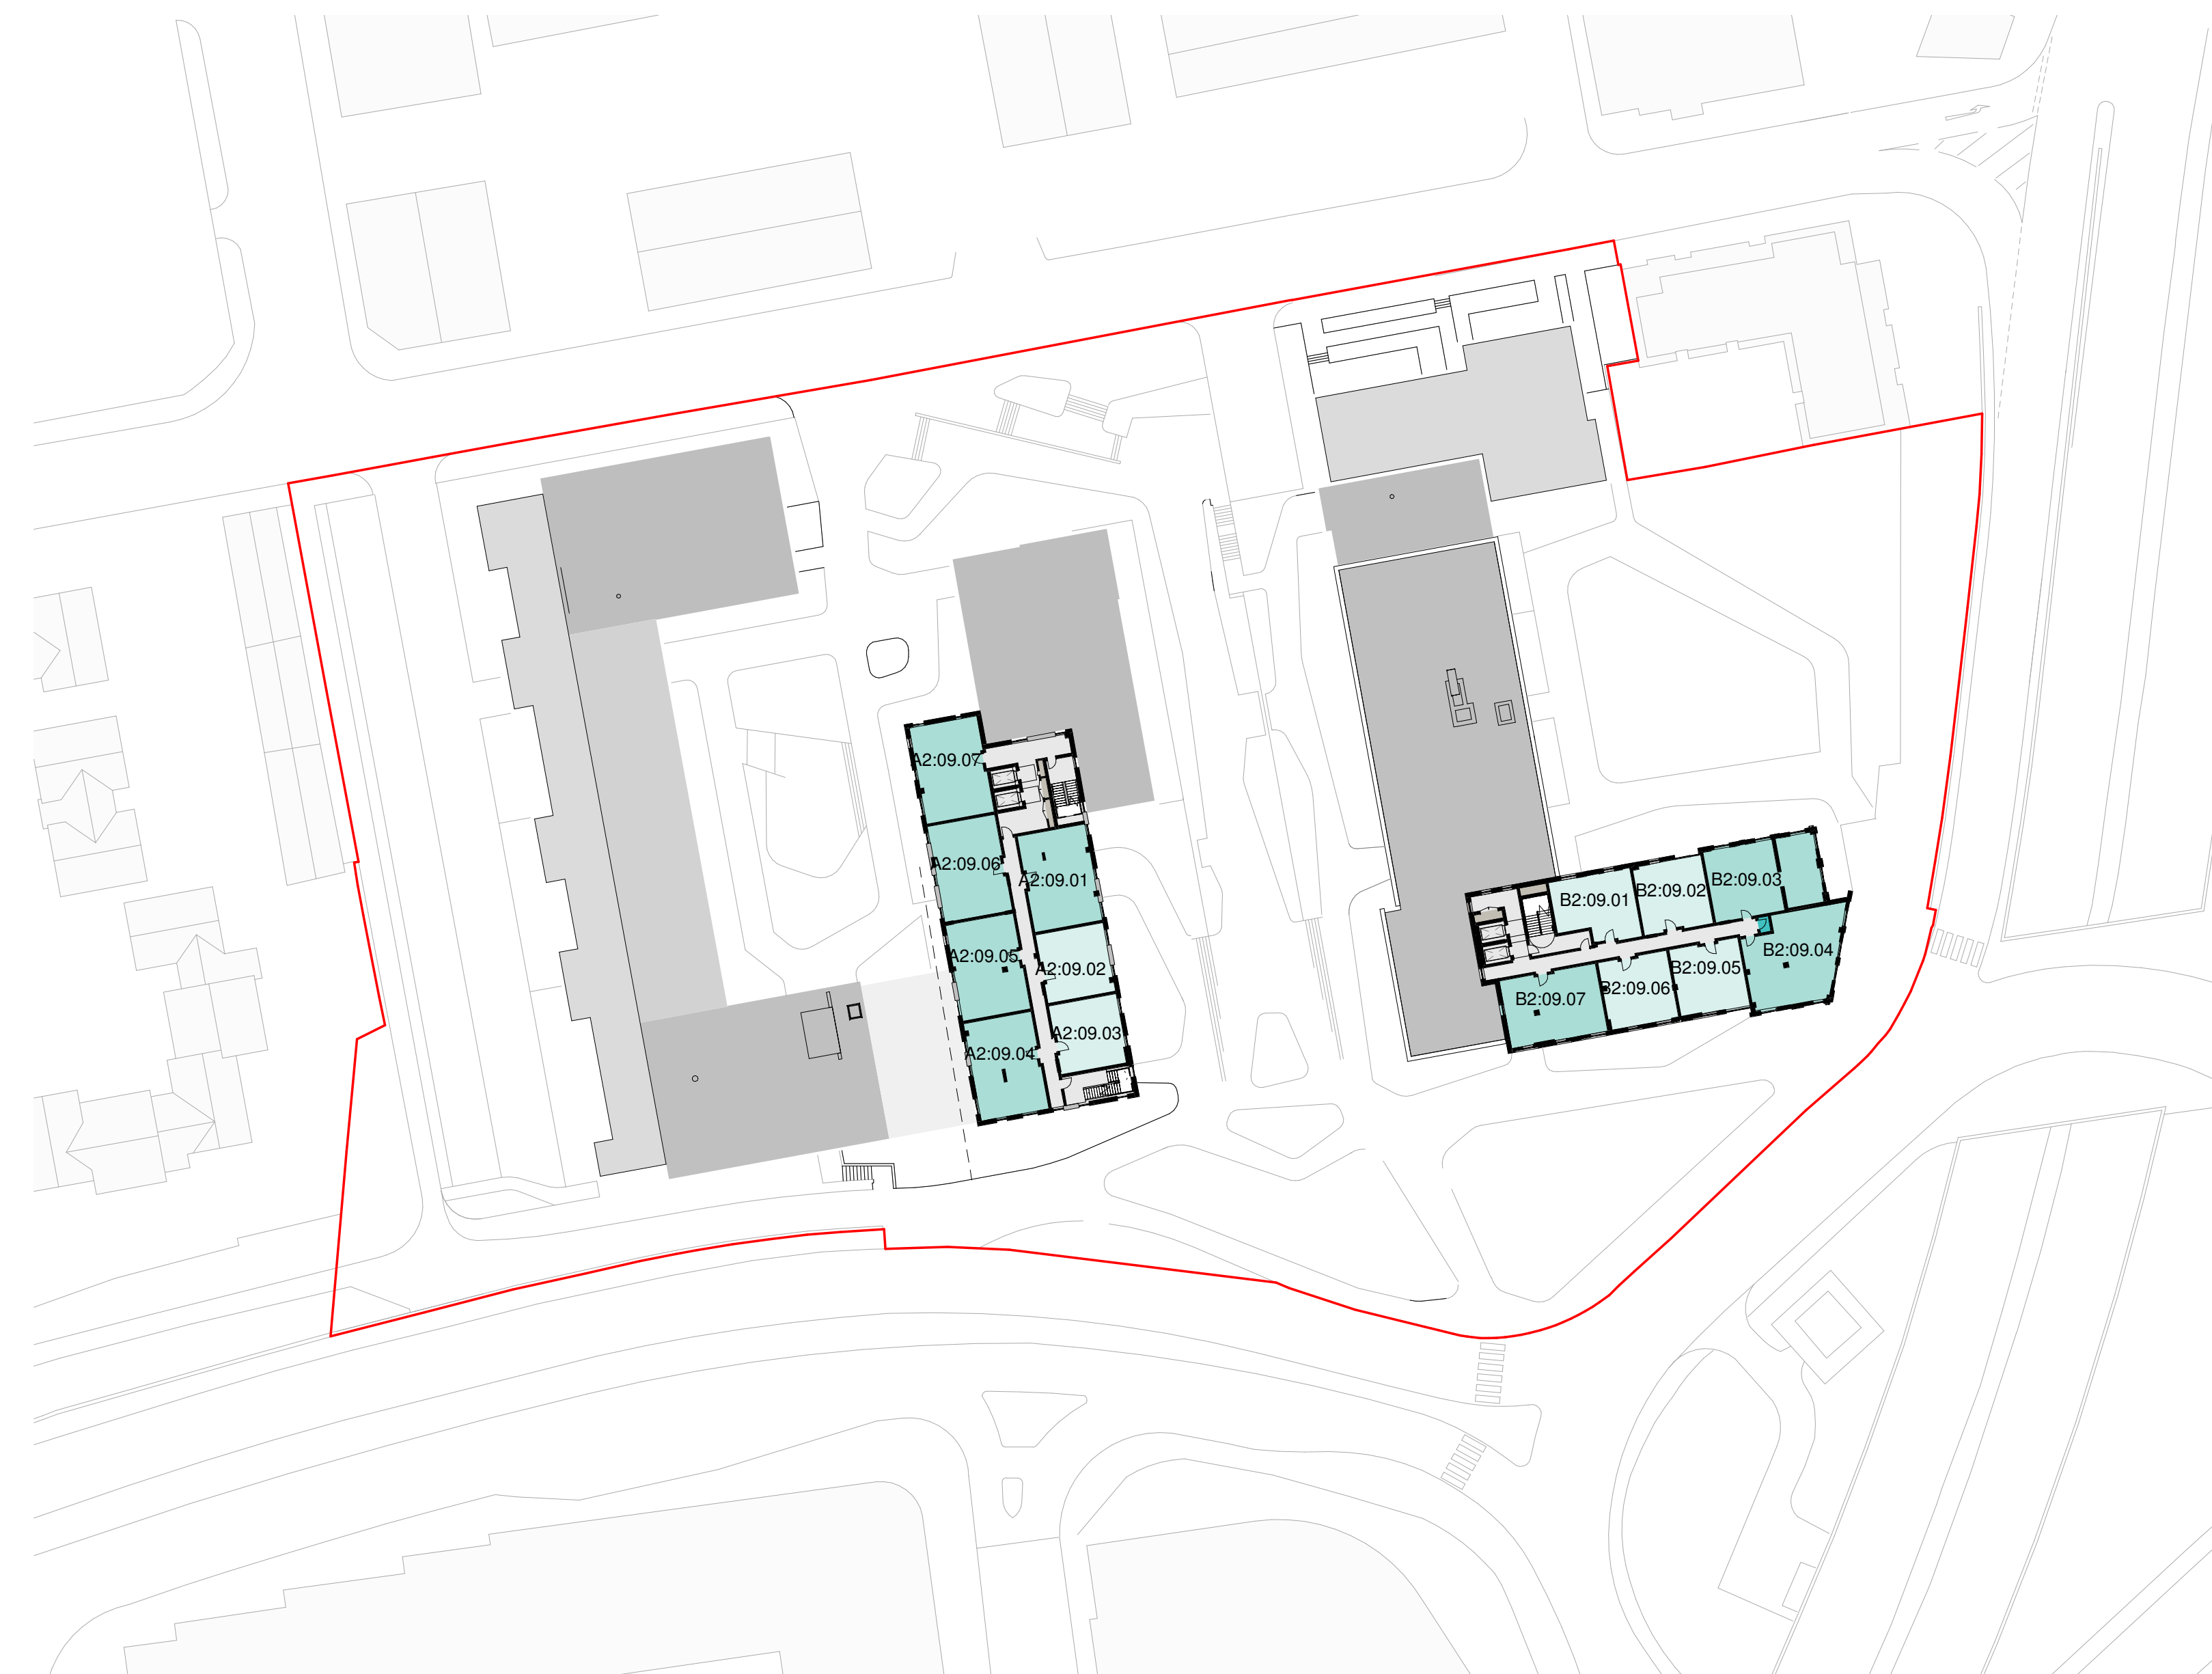

3 Ninth Floor Plan- Flat numbers
1 : 500

Rev	Date	Init	Notes	Chkd
A	22/06/17	DB	Revised elevations and massing following comments from RBC	JC

Client _____

Drawing Originator

AWW inspired environments

London - 7 Birch Lane, London, EC3V 9EW
Bristol - Rivington House, Bristol, BS1 6LS
Plymouth - East Quay House, Plymouth, PL4 0HN

020 7160 6000
0117 923 2538
01752 261 260

RIBA Chartered Practice www.aww-uk.com

Project Title
Weldale Street, Reading
Site Coordinated

Drawing Title
Flat numbers 7th to 10th floor

Scale	Sheet	Drawn	Checked	Date
As indicated	A0	GC	MAS	08/11/16
Status			Project No.	
PLANNING			3622	
Drawing Reference			Drawing No.	Revision
			0812	A