



Rev	Item	Date
A	Side Elevations added. Scale amended	15.07.19

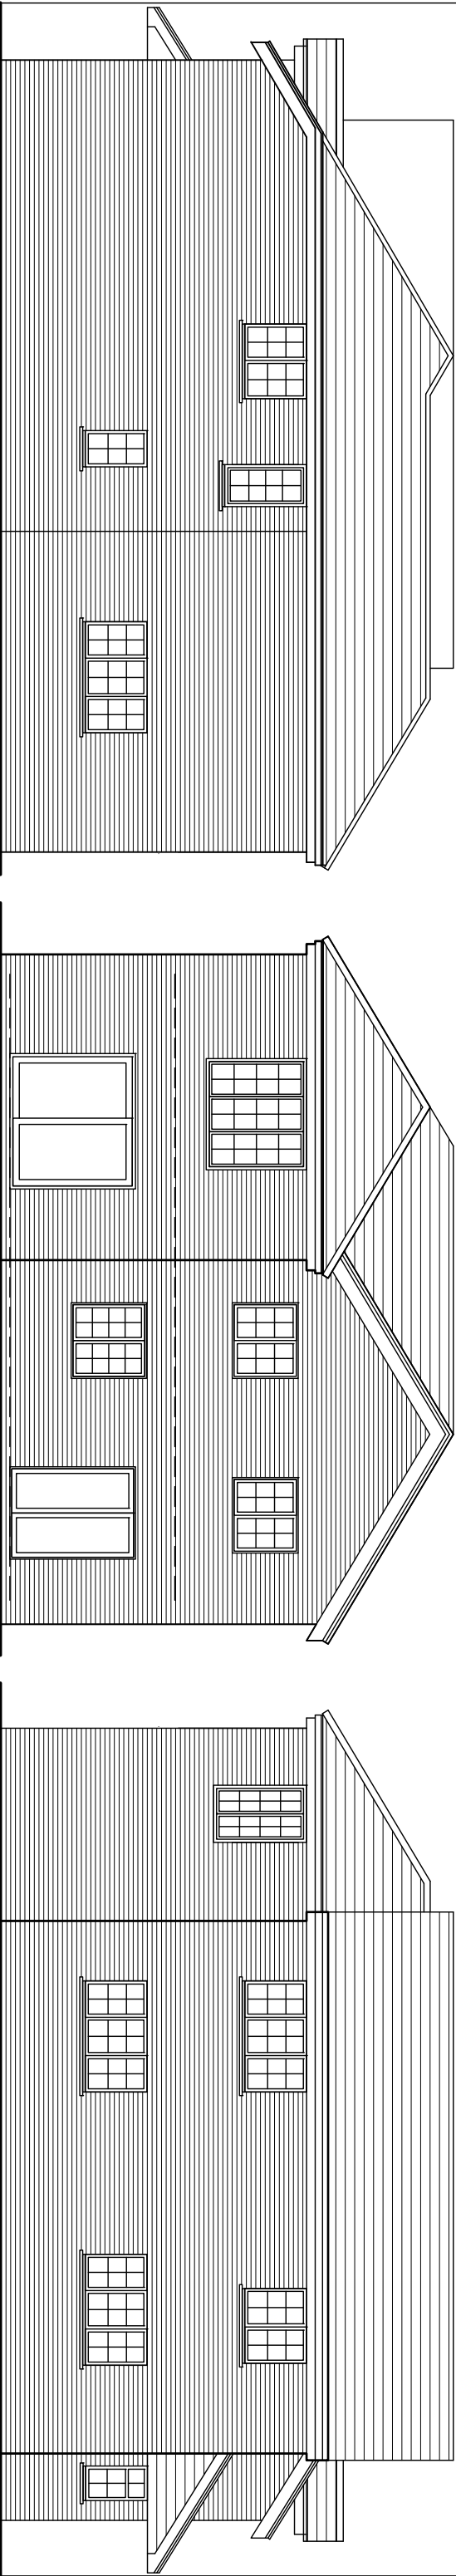

Side Elevation

Rear Elevation

Side Elevation

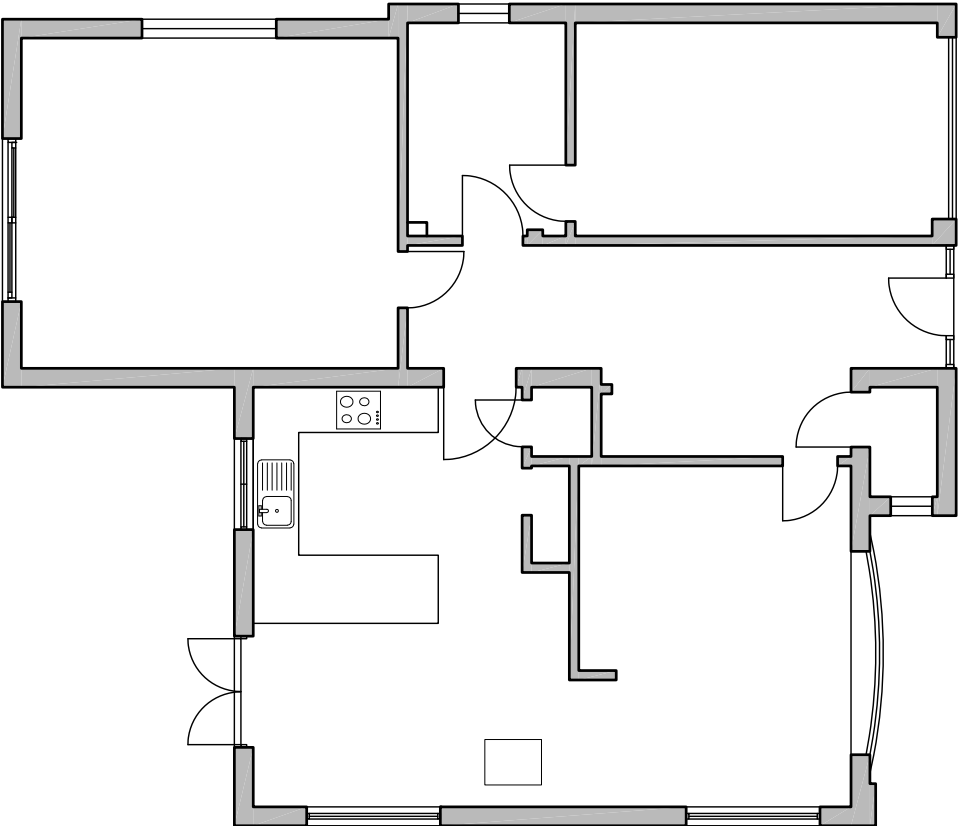

Ground Floor Plan



Giffillan Studios
 Project
 Works to 132 St Peters Road
 for Mr & Mrs Ward

Drawing Title
**Plan and Elevation
 as Existing**

Date	Scale	Drawn by	Check by
28.05.18	1:100@A3	AH	
Project No	Drawing No		Revision
	02		A