


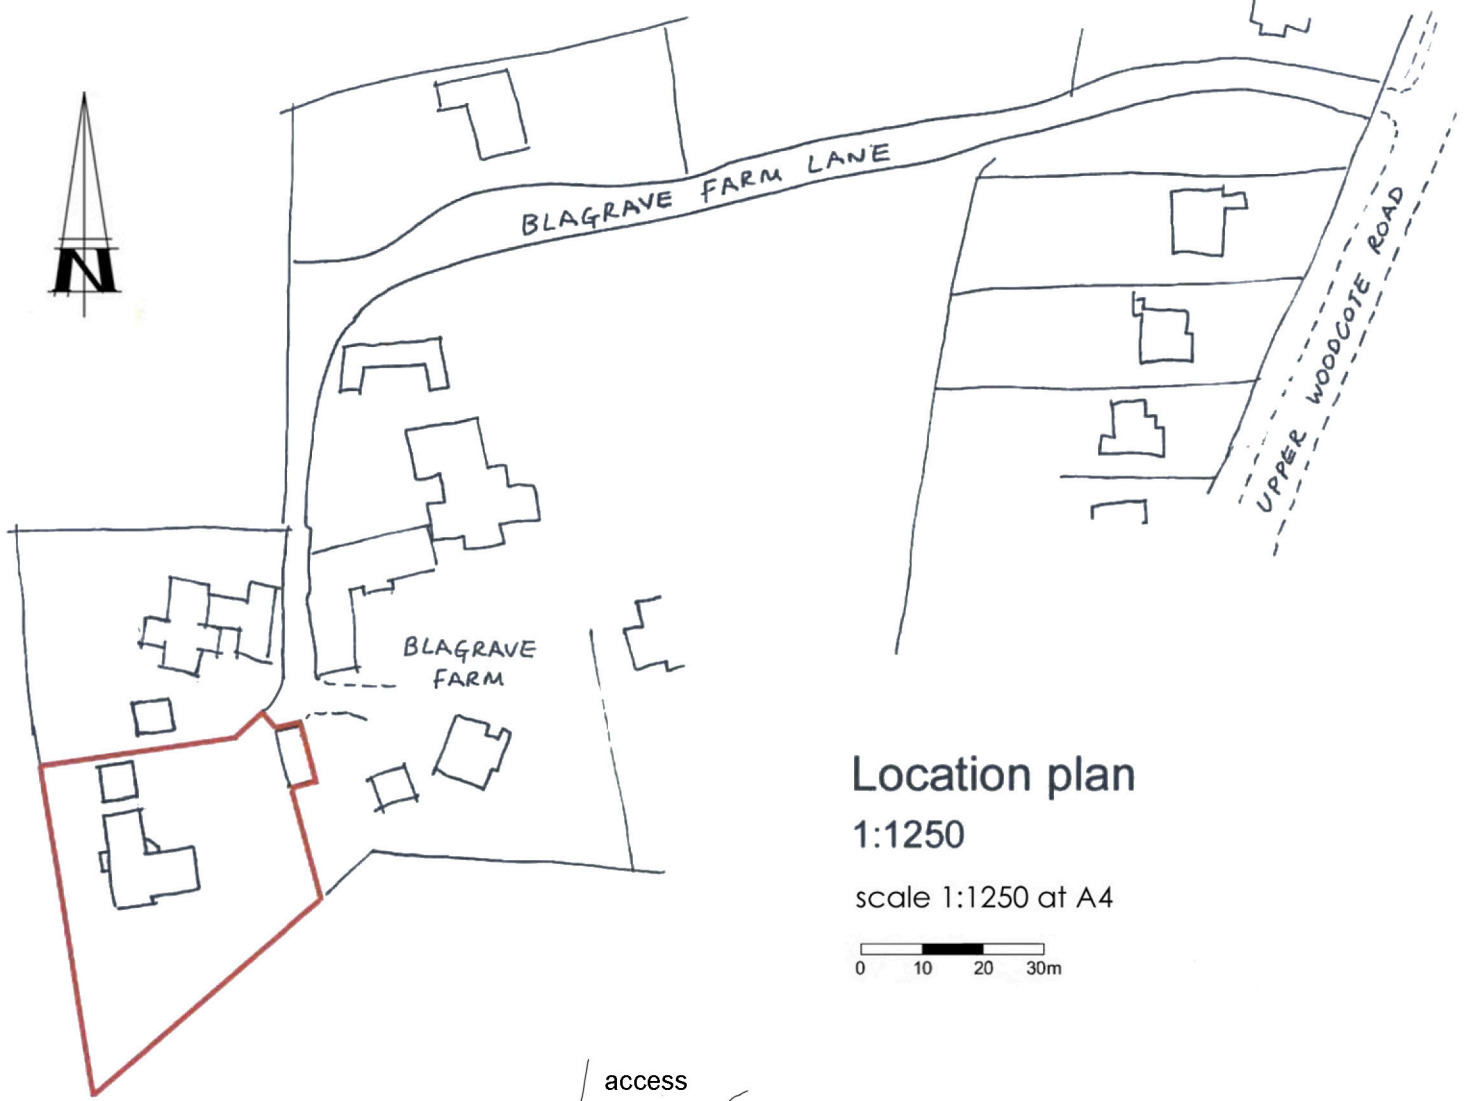


Location plan

1:1250

scale 1:1250 at A4

0 10 20 30m

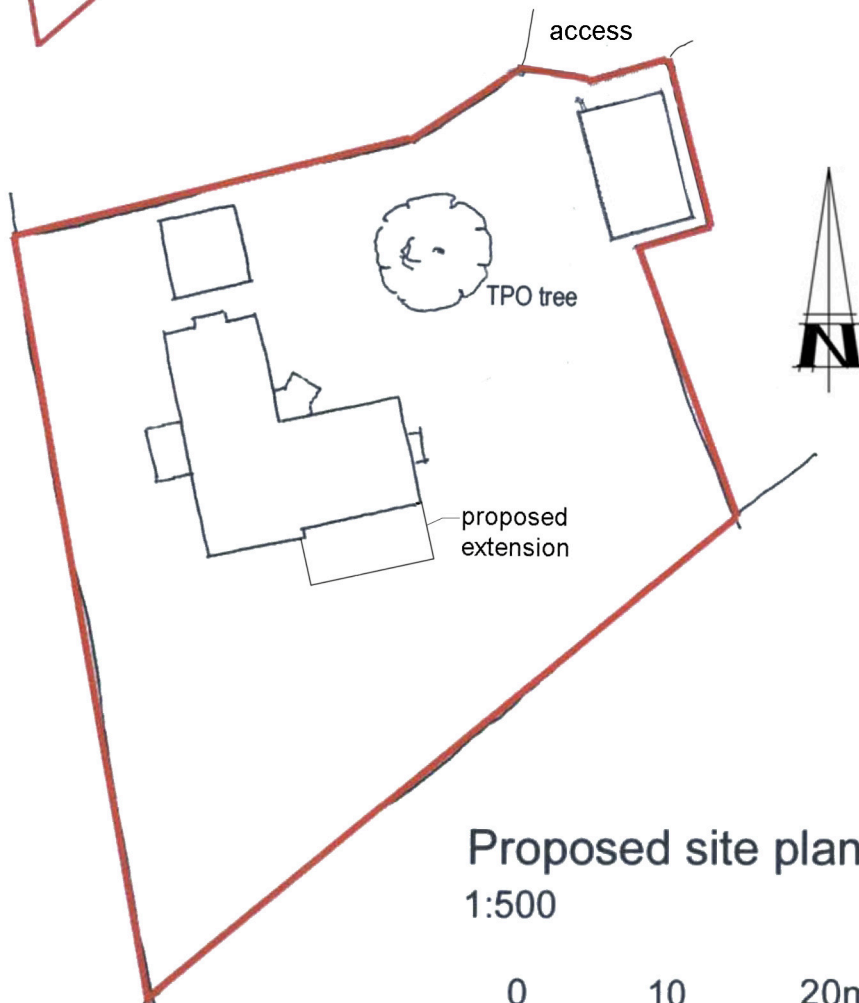

Proposed site plan

1:500

0 10 20m

Site & Location Plans

address

Blagrove Farmhouse
Blagrove Farm Lane
Caversham
Reading
RG4 7JX

drawing no. 19.170 - 01

markhall
architecture & planning

30 Campion Hall Drive
Didcot • Oxfordshire • OX11 9RN

email: hall.arch@outlook.com
telephone: 07833 898711