



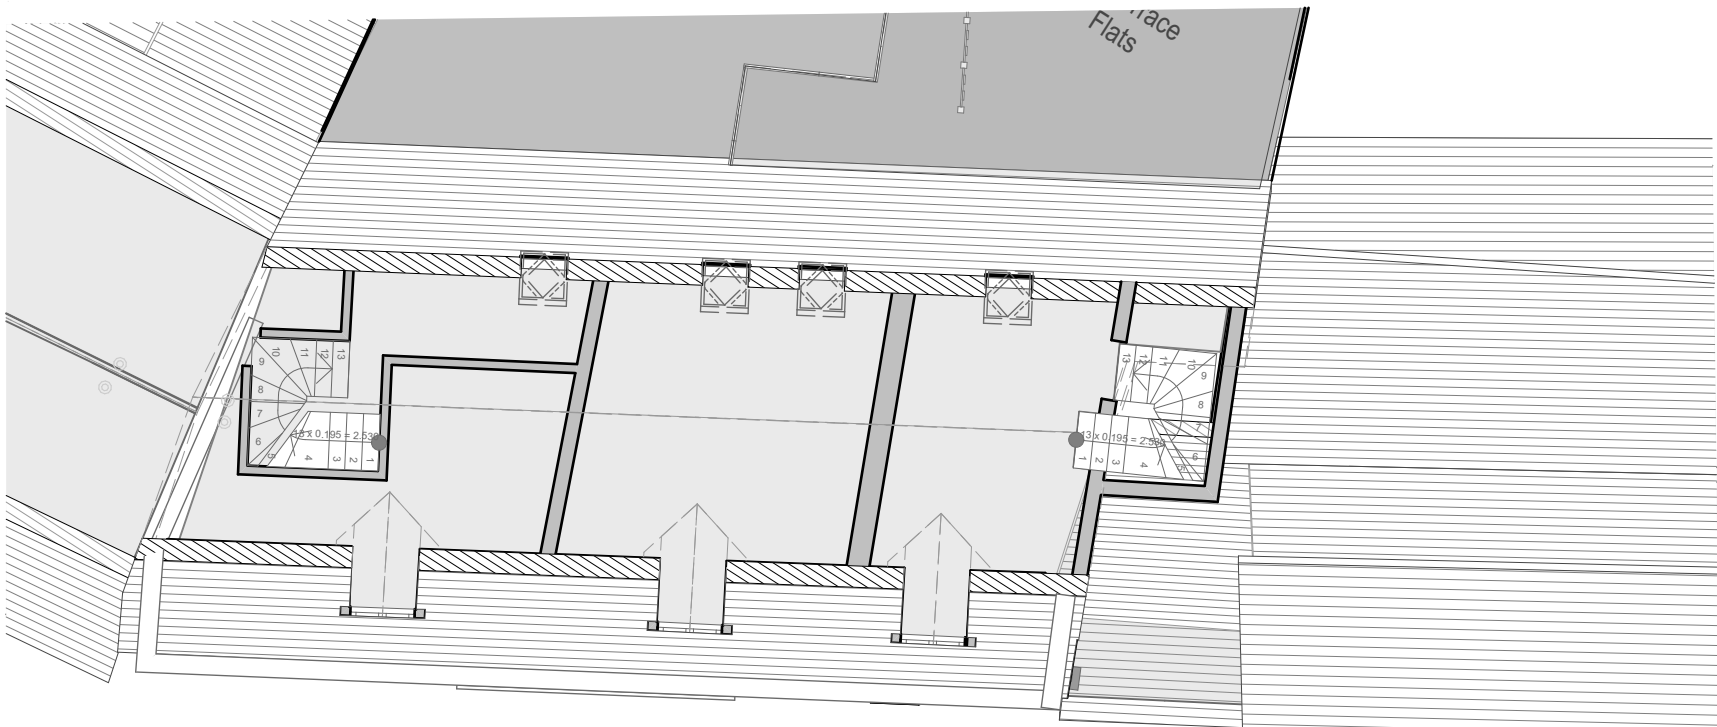

EXISTING SECOND FLOOR PLAN
2-4 CHURCH STREET CAVERSHAM

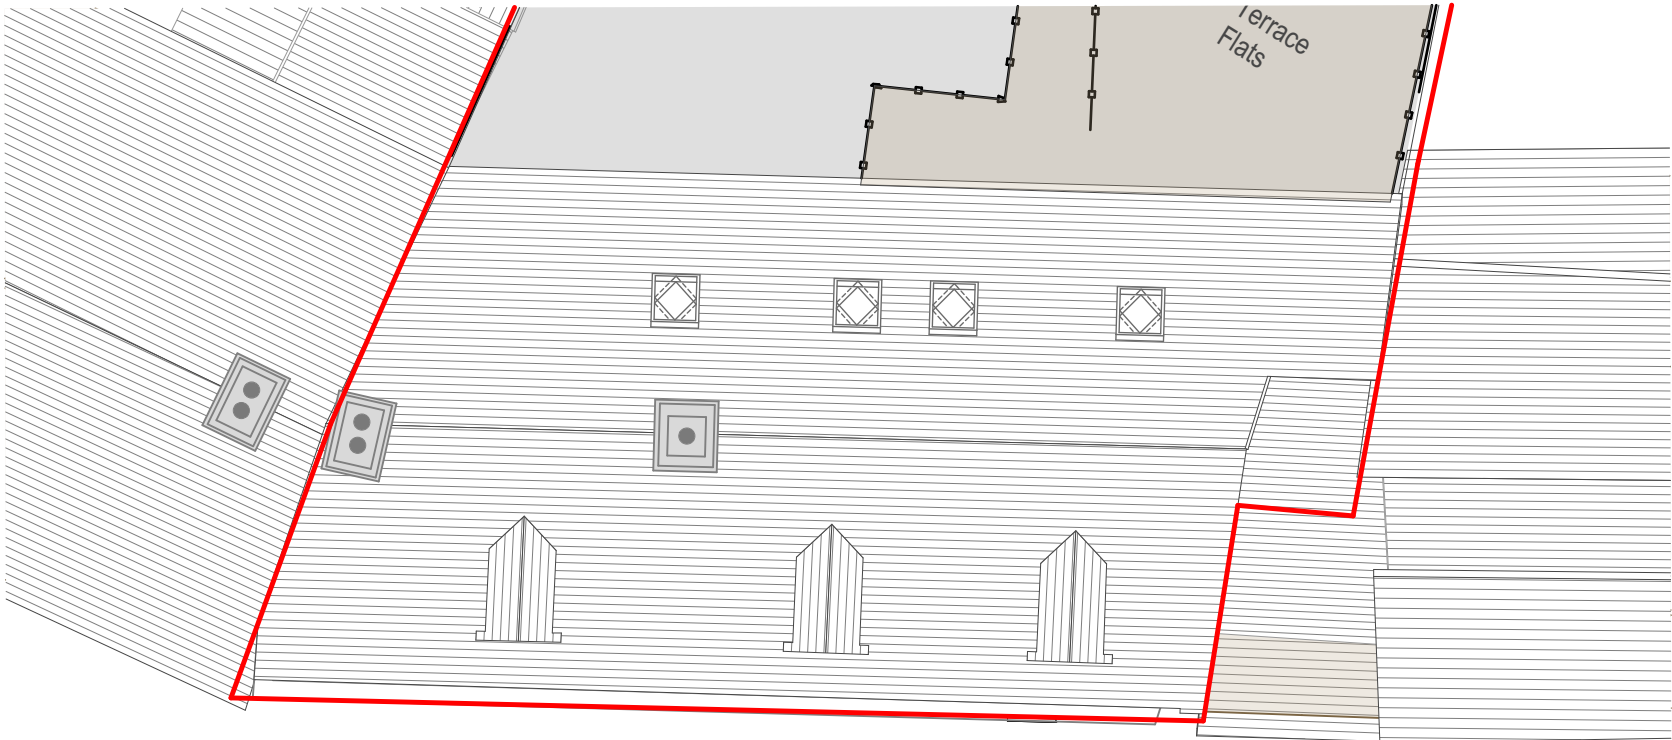

EXISTING ROF PLAN
2-4 CHURCH STREET CAVERSHAM



EXISTING REAR ELEVATION
2-4 CHURCH STREET CAVERSHAM




EXISTING 3D VIEW
2-4 CHURCH STREET CAVERSHAM



EXISTING FRONT ELEVATION
2-4 CHURCH STREET CAVERSHAM

© This drawing remains the property of The Keen Partnership and shall not be copied without prior written consent.
All dimensions to be checked on site and any discrepancies to be reported before work commences.

 

Rev	Front elevation updated as per letats on site		LL	20/10/2017
	A	meeting		
Description			By	Date

THE
KEEN
PARTNERSHIP

The Courtyard
Edinburgh Road
Reading
RG30 2UA
Tel: 0118 9510855
Fax: 0118 951866
Email: info@keenpartnership.co.uk

Client:
Krish Food & Leisure Ltd
Mr. Parihar

Job Title:
Change of Use & rear Extension to
2-4 Church Street, Caversham
Reading RG4 -8AT

Drawing Title:
Exising Spice Oven Flts
Second -Roof - elevation&3D

Issue Date: 20.04.16		Status: Planning	
Drawing Date: 18/06/2018		Drawn By: L.Lample	Scale: 1:100 @A2
Job No: 8636-16		Drg No: 8636- PL-06SO	Rev: A