


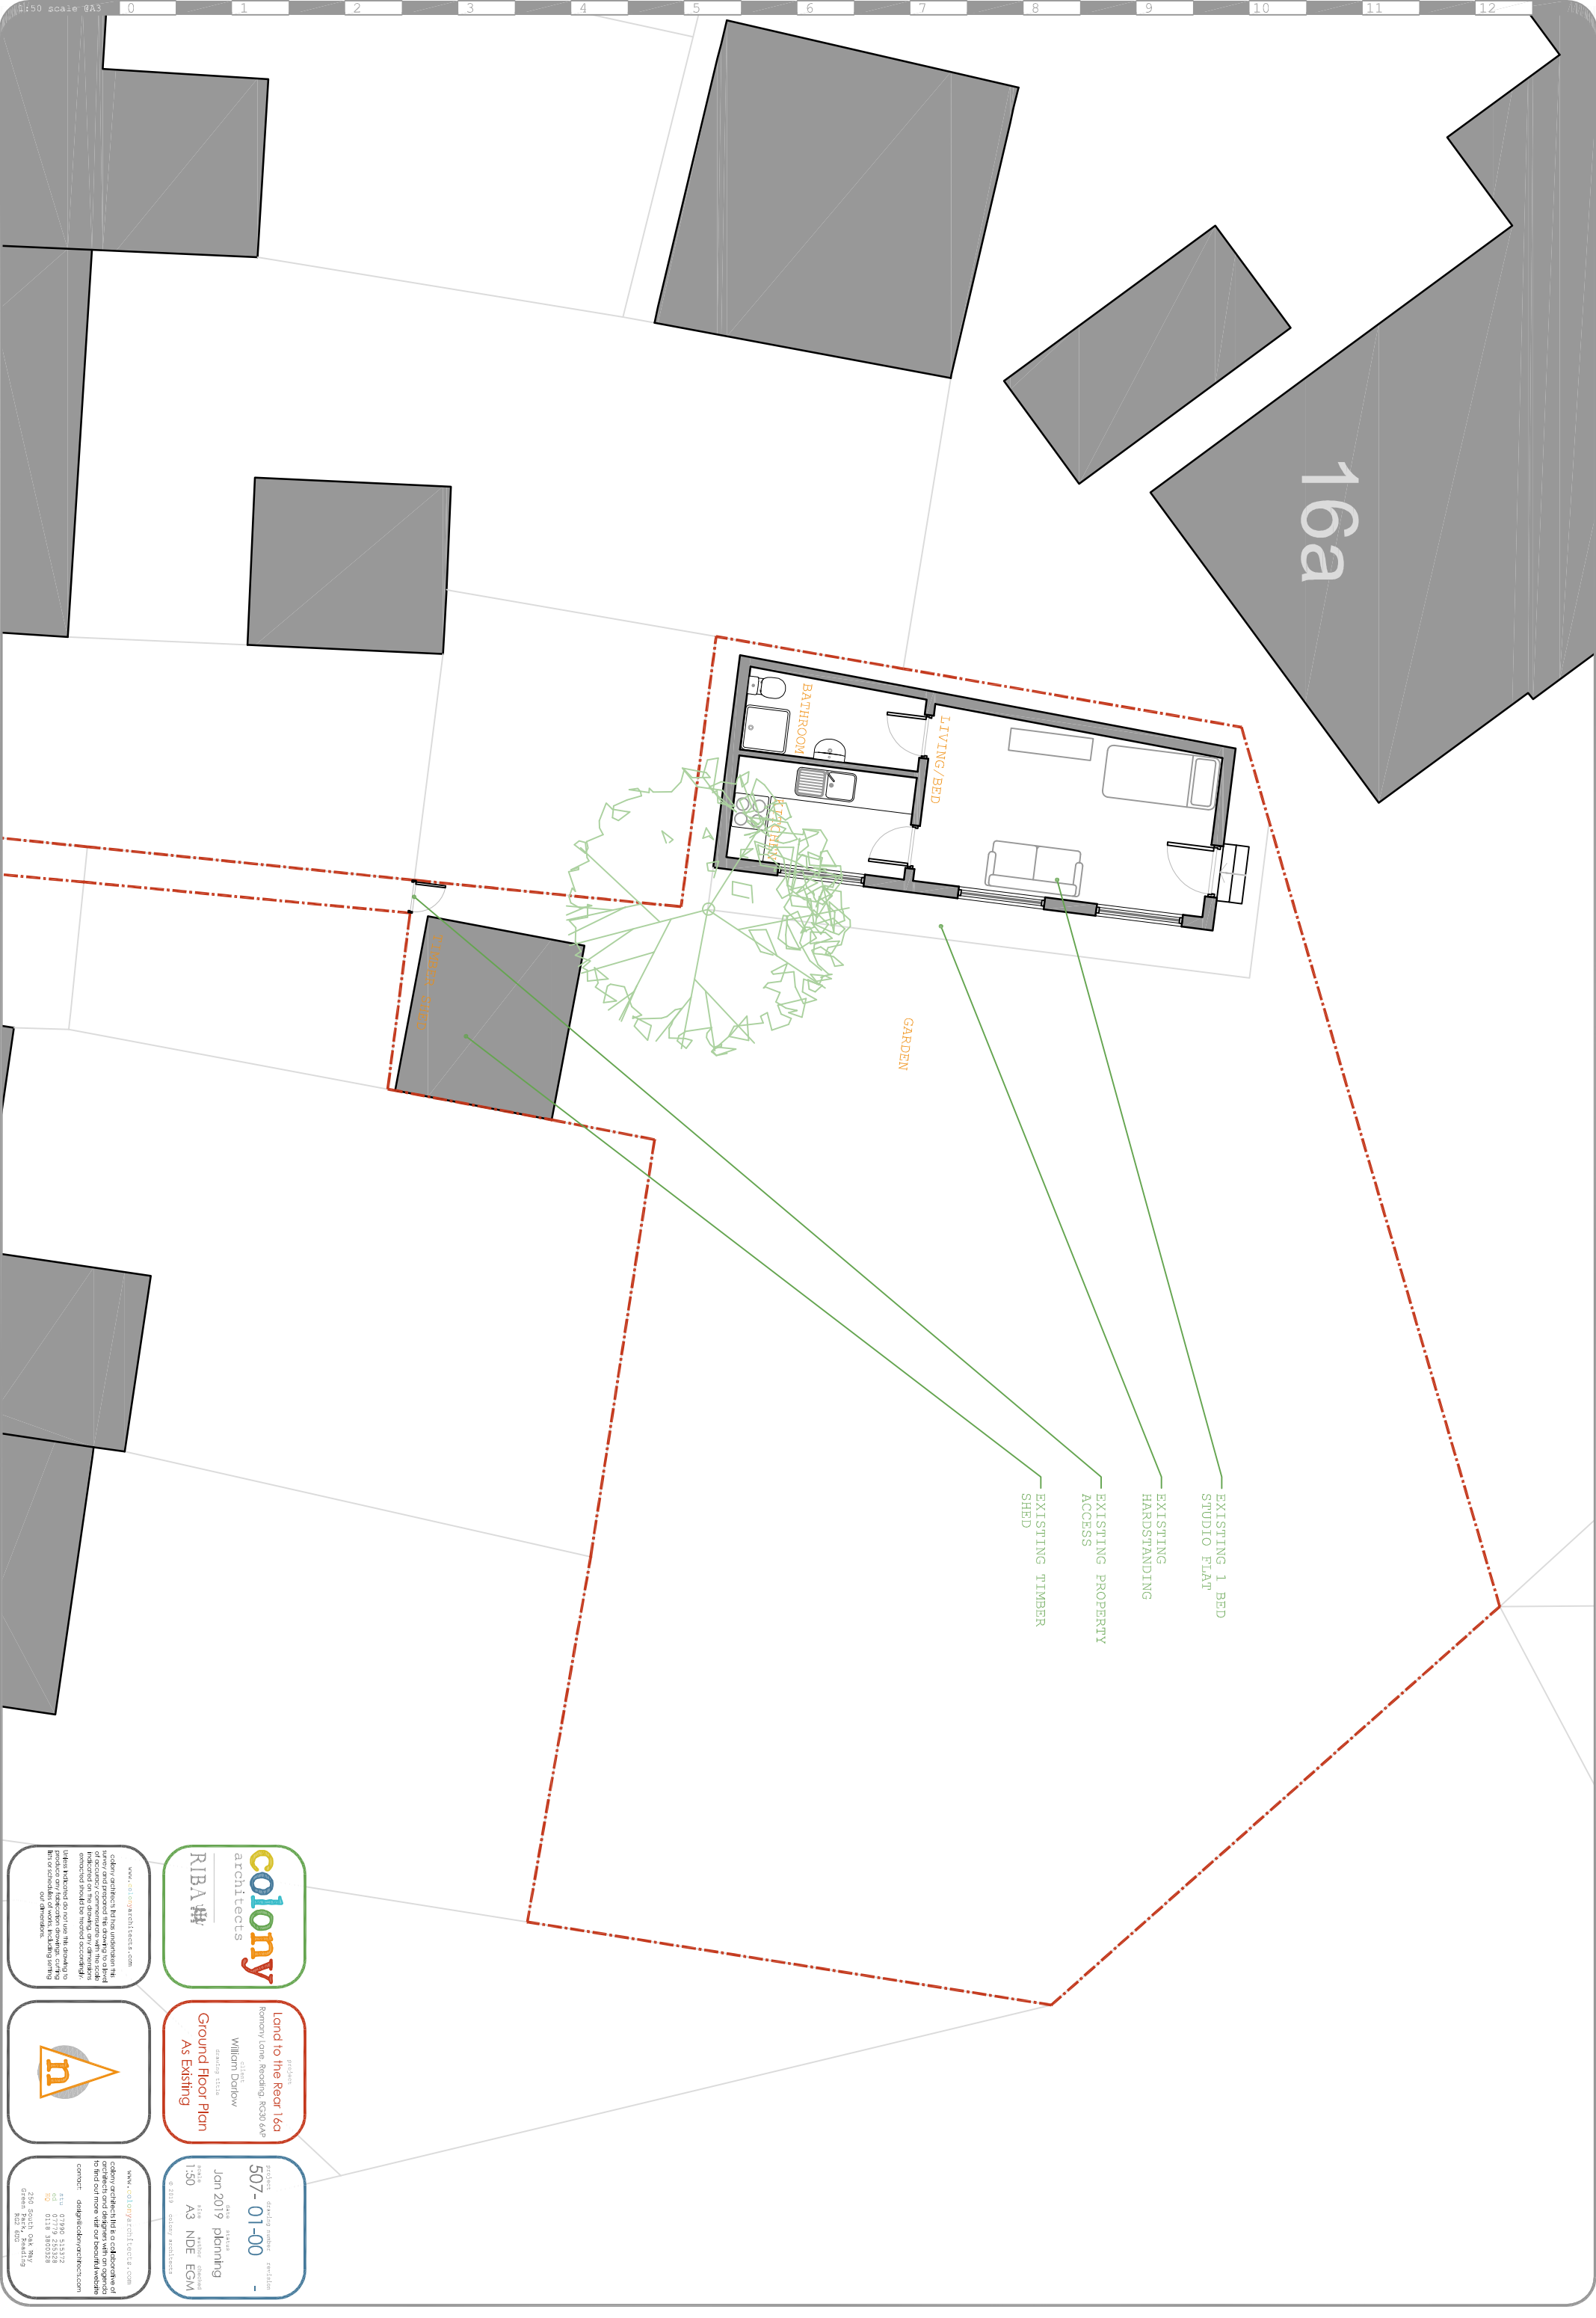

colony architects
RIBA #

project
Land to the Rear 16a
client
William Darlow
drawing title
Ground Floor Plan As Existing

project drawing number revision
507-01-00 -
date status
Jan 2019 planning
scale
1:50 A3 NDE EGM
© 2019 colony architects

colony architects has undertaken the survey and proposed the drawing to a third party. It is the responsibility of the third party to ensure that the drawing is used in accordance with the intended purpose. The drawing is not to be used for any other purpose without the written consent of colony architects. 



colony architects has a collection of architects and designers with an open mind to find out more visit our website
contact: design@colonyarchitects.com
t 01793 513172
f 01793 255158
e 01793 255158
2155 South Oak Way
Stevenage SG2 8SD