




South Elevation

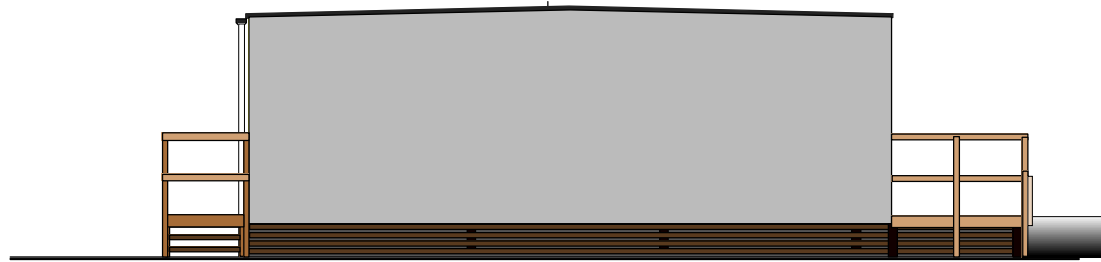


East Elevation

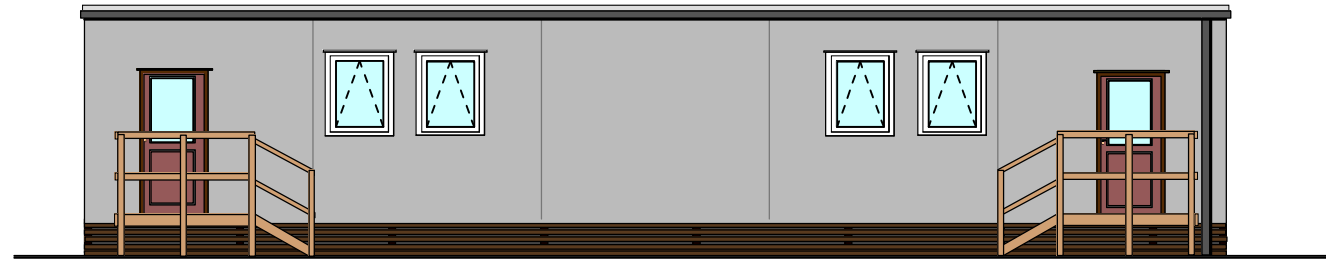

North Elevation

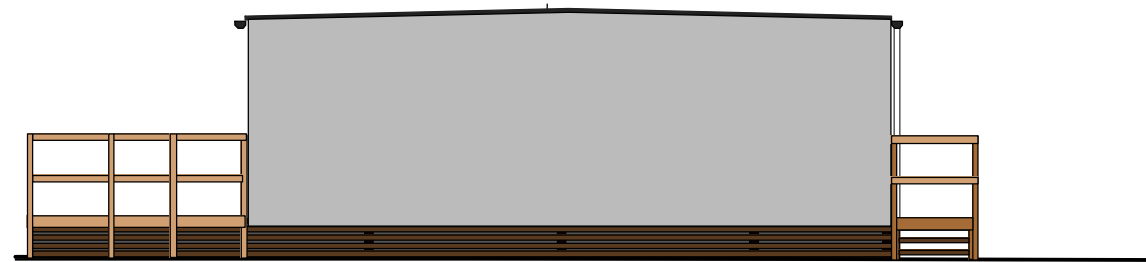

West Elevation

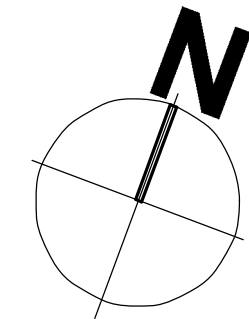


Notes
1 This drawing is © copyright Hampshire County Council 2005.
No unauthorised reproduction permitted. All rights reserved.



scale at A2 = 1:100



15150

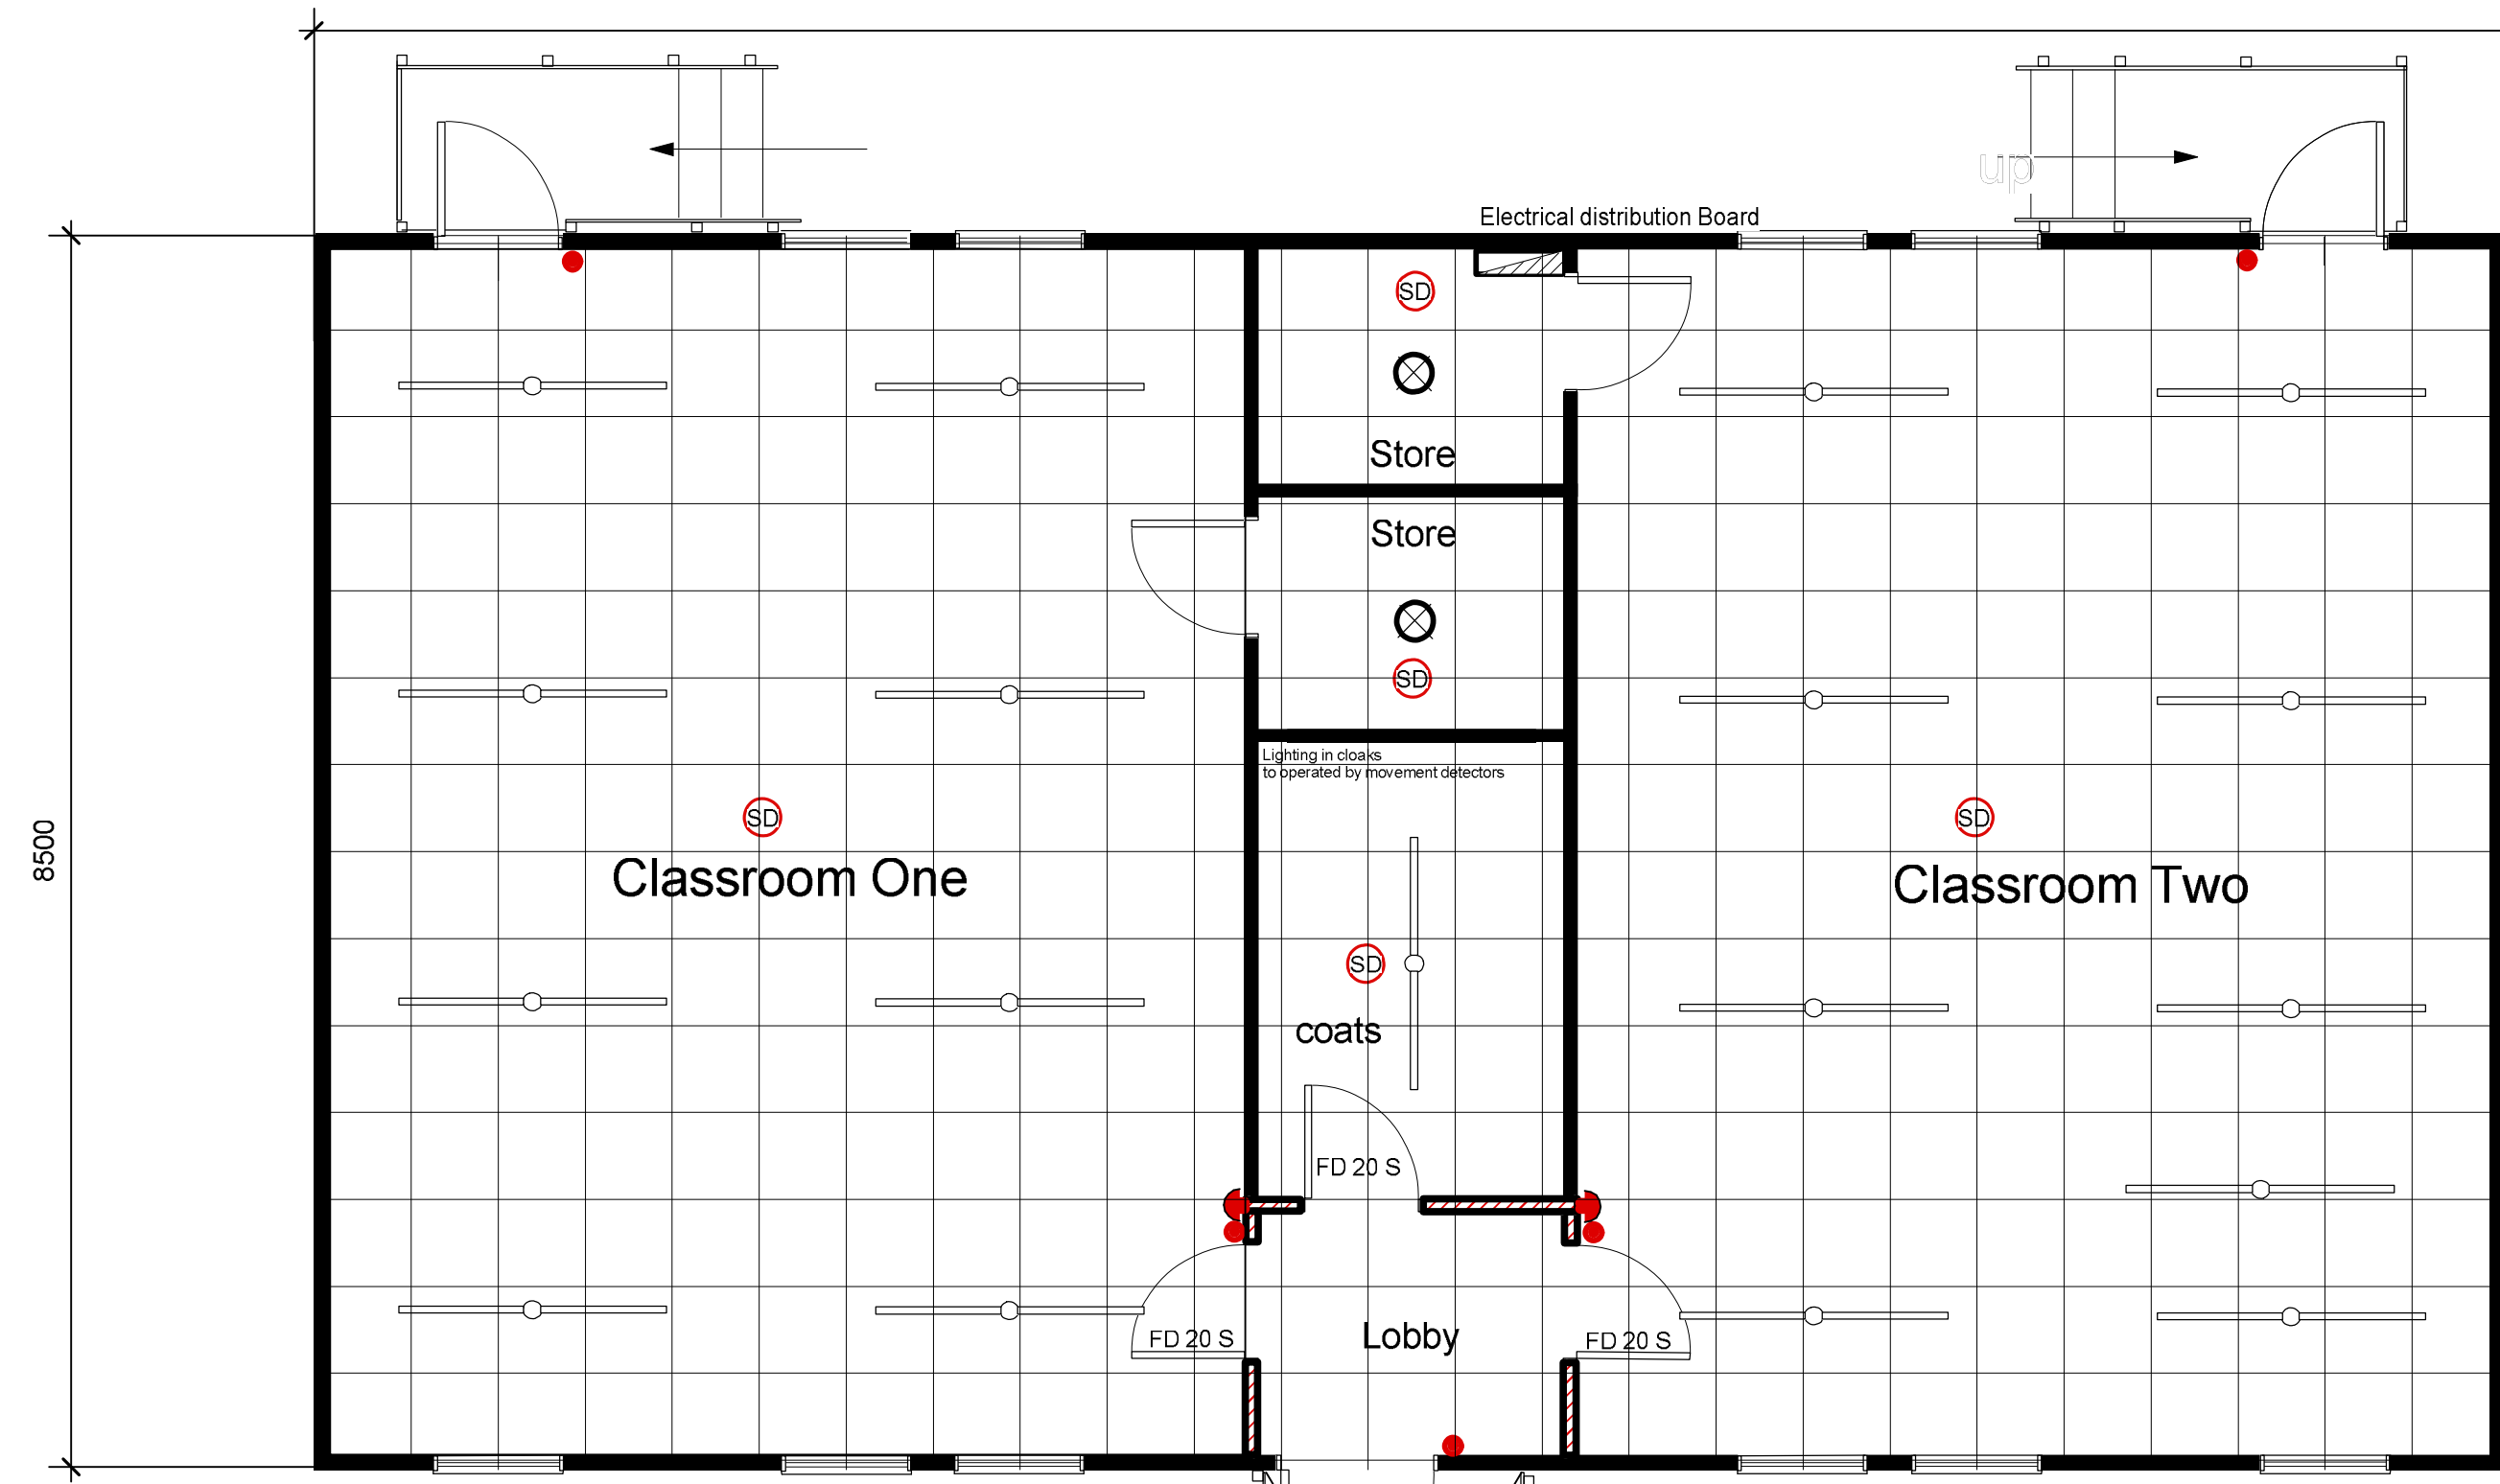

8500

Plan

scale at A2 = 1:50

 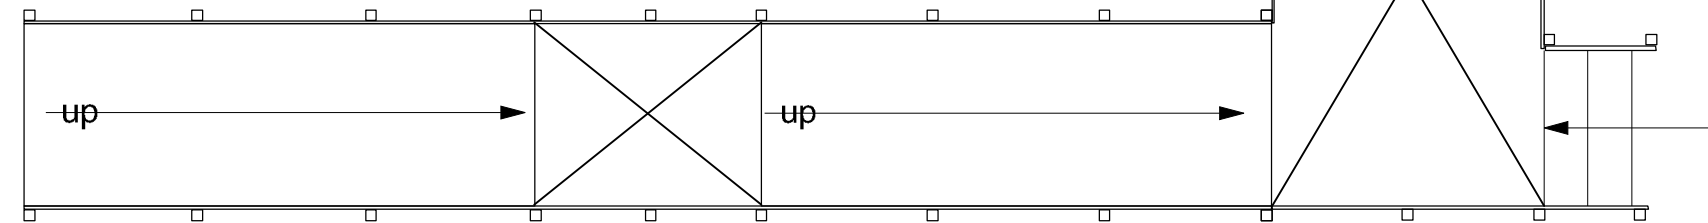

Scale of meters

- Half Hour fire protection to lobby
- Smoke detector
- Fire alarm sounder
- Breakglass call point

rev	description	date	by

Planning Application

PROJECT Highdown School and Sixth Form Centre Temporary Buildings		SHEET CONTENTS Single Storey Double Classroom Plan and Elevations		
SCALE 1: 100 & 1:50 @ A2	DATE 25/06/2012	DRAWN. AcD	DRAWING No. E02253 / 01	REVISION