


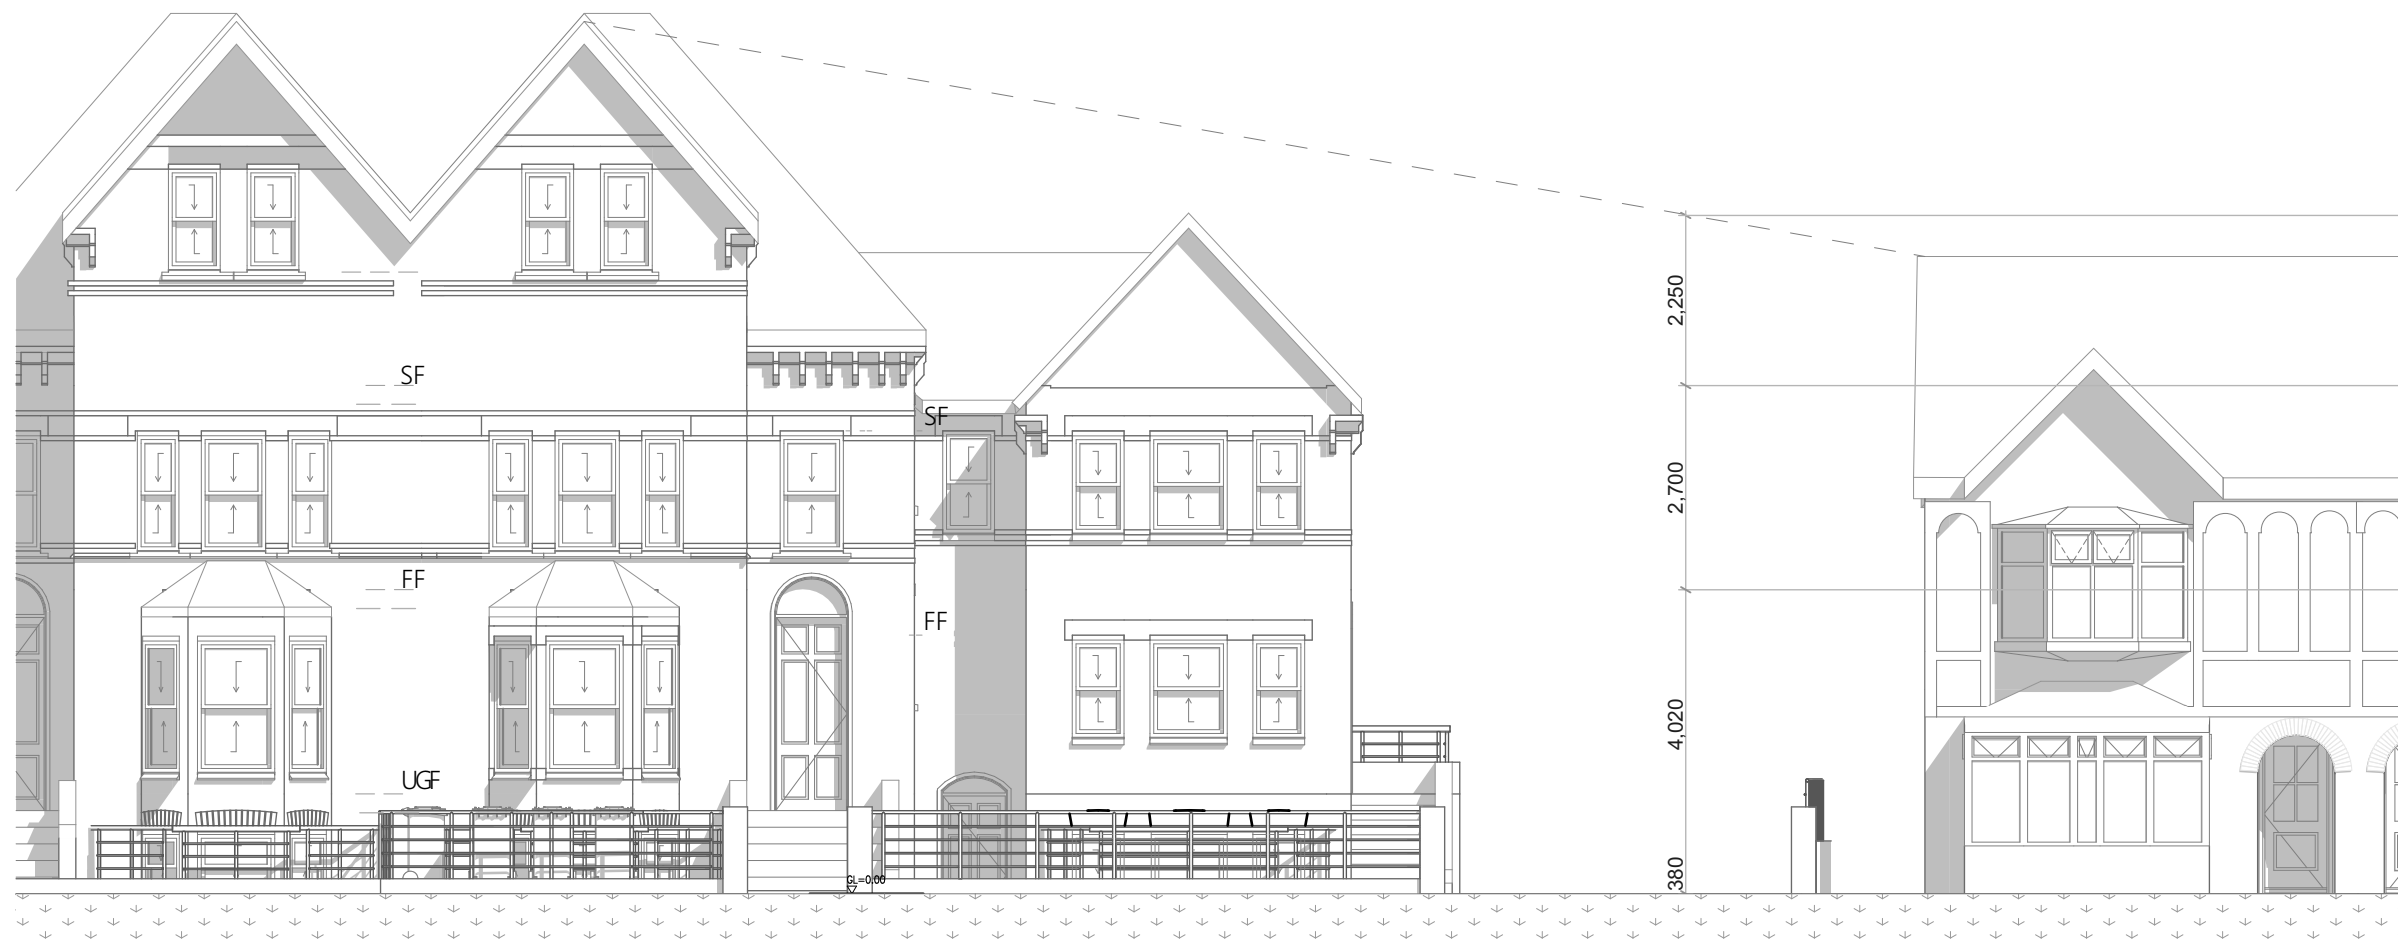

E-01

E-01 Front Elevation

1:100



3


Front Elevation

1:100

© This drawing remains the property of The Keen Partnership and shall not be copied without prior written consent.

All dimensions to be checked on site and any discrepancies to be reported before work commences.

Notes:

 

THE KEEN PARTNERSHIP The Courtyard Edinburgh Road Reading RG30 2UA Tel: 0118 9510 855 Fax: 0118 9510 866 chris@keenpartnership.co.uk www.keenpartnership.co.uk	 chartered association of building engineers
--	--

Client:
Mr & Mrs Dhillon

Job Title:
**40 Bulmershe rd
42 Bulmershe Road Reading RG1 5RJ**

Drawing Title:
**Proposed and Existing Front
Elevation**

Drawing Date: 14-02-2018	Status: Planning	
Issue Date: 16/10/2019	Drawn By: CP	Scale: 1:100@A3
Job No: 8769-18	Drawing No: PL-09	Rev: D