

Existing roof plan
1:100@AI




Existing loft plan
1:100@AI



Existing 1st floor plan
1:100@AI



Existing ground floor plan
1:100@AI

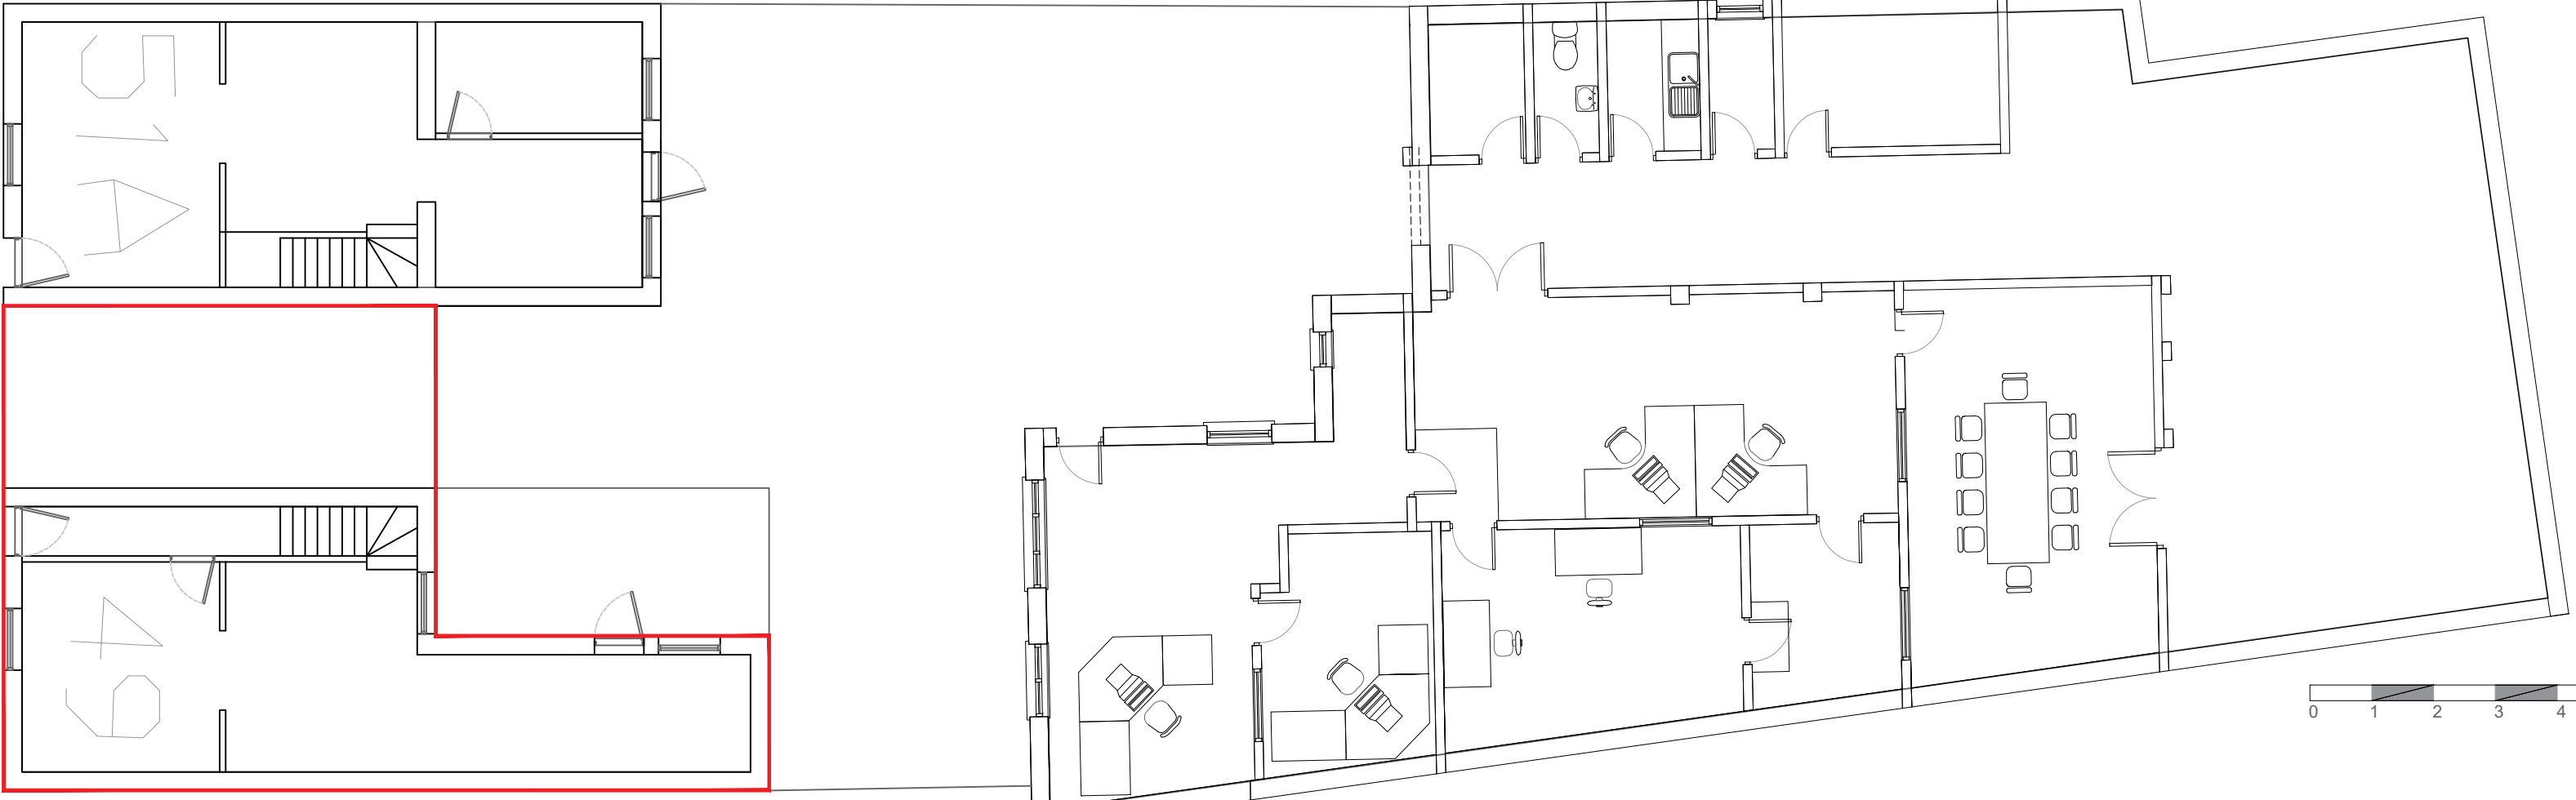

© SUPERSTRUKT - DISCLAIMER:

This drawing is copyright and shall not be reproduced for use for any other purpose without the written permission of SUPERSTRUKT. This drawing must be read in conjunction with all other related drawings and documentation. It is the contractor's responsibility to ensure full compliance with the Building Regulations. Do not scale from this drawing, use figured dimensions only. It is the contractor's responsibility to check and verify all dimensions on site. Any discrepancies to be reported immediately.
If in doubt ASK.
Materials not in conformity with relevant British or European Standards/Codes of practice or materials known to be deleterious to health & safety must not be used or specified on this project.

No.		Description		Drawn/Checkd
PROJECT George Street Reading				
TITLE existing building plans				
DRAWING STATUS planning				
DRAWN	DPB		CHECKED	
SCALE	1:100@AI			
DATE	18.11.2017			
SUPERSTRUKT				
JOB NO. SU-28	DRAWING NO. PL-03		REV -	