



DO NOT SCALE FROM THIS DRAWING. ALL DIMENSIONS TO BE CHECKED ON SITE. ANY DISCREPANCIES MUST BE REPORTED TO THE ARCHITECT FOR VERIFICATION PRIOR TO COMMENCEMENT OF THE EFFECTED WORKS. IF IN DOUBT ASK. THIS DRAWING IS COPYRIGHT.

Rev No	Date	Revision note
P1	21.11.2018	Preliminary Issue.

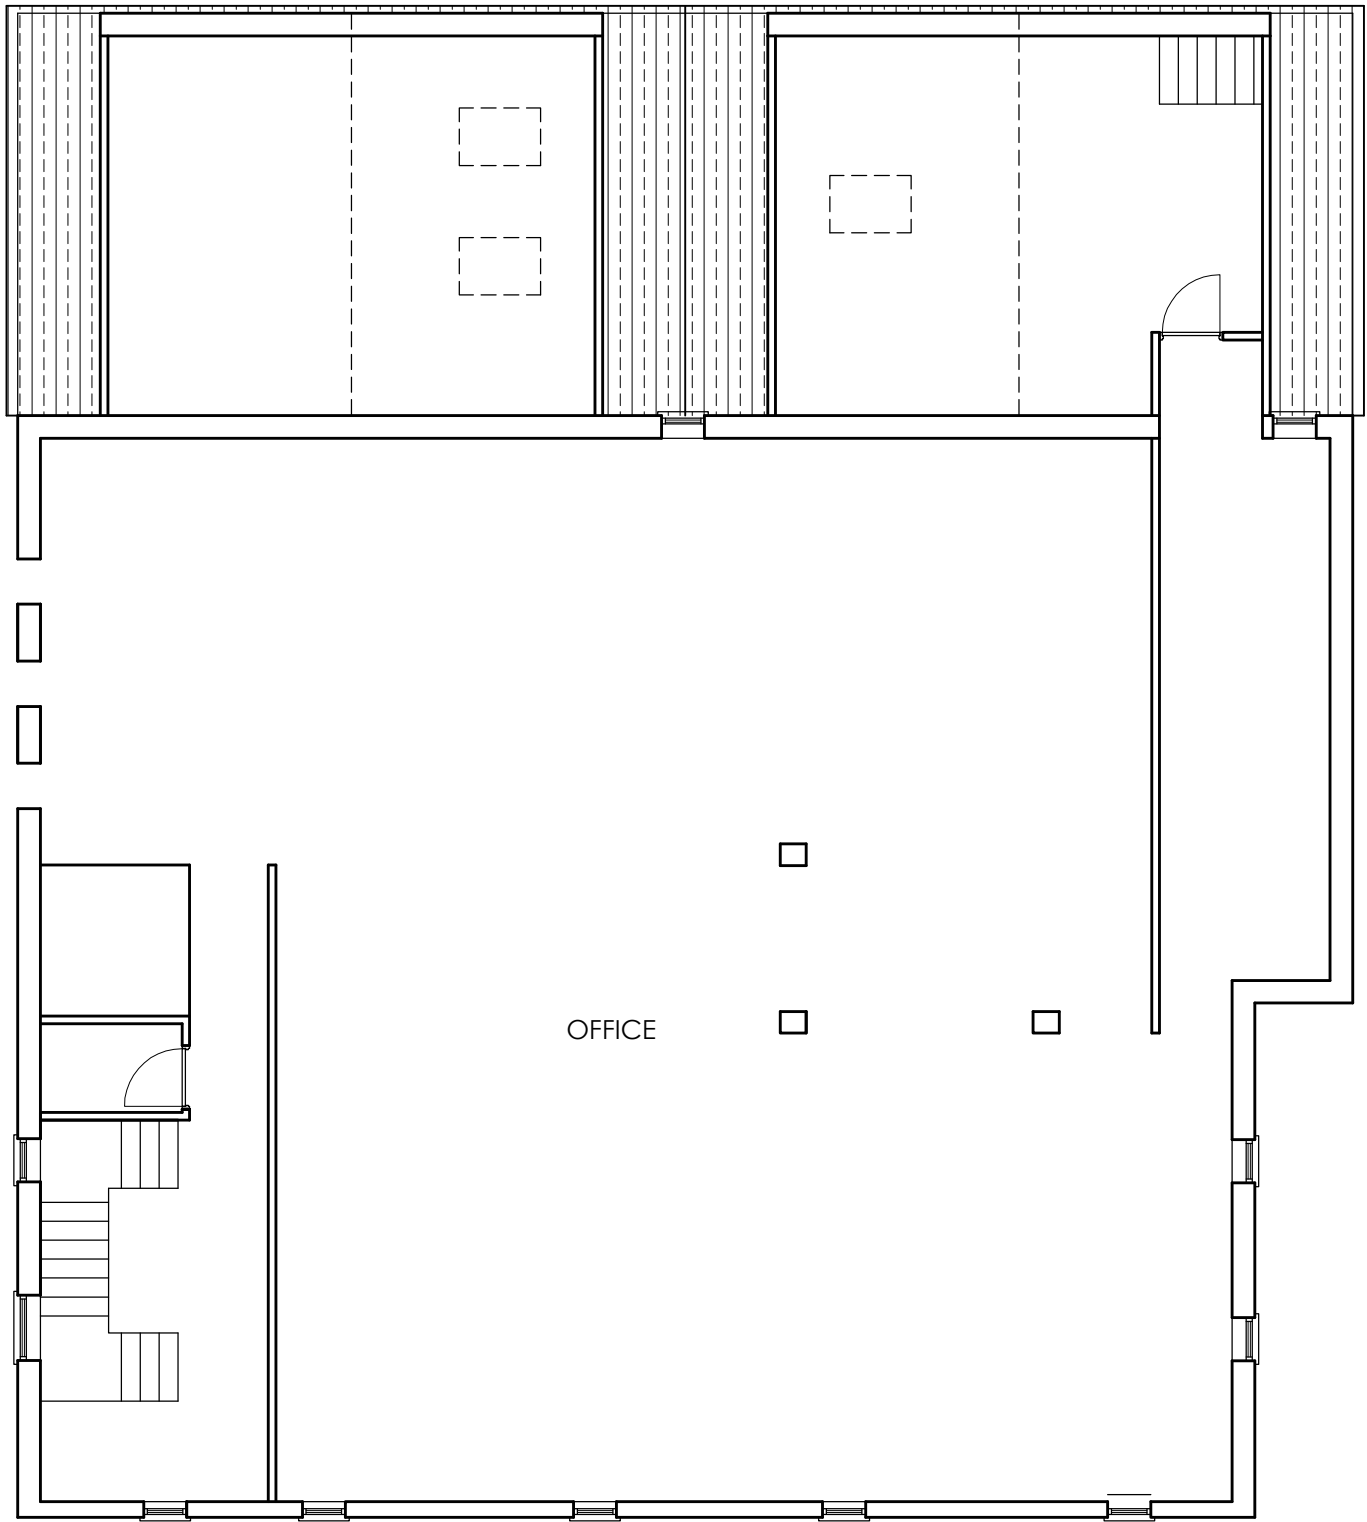

SECOND FLOOR PLAN

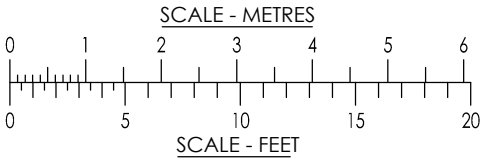

CEDAR HOUSE
VINE LANE HILLINGDON
UXBRIDGE UB10 0NF

TEL : (01895) 272 446
FAX : (01895) 272 483
EMAIL : admin@jpbarchitects.co.uk

JOB TITLE		
85-87 BASINGSTOKE ROAD READING RG2 0HA		
DRG TITLE		
EXISTING SECOND FLOOR PLAN		
SCALE	DATE	
1:100 @ A3	OCT '17	
JOB NO.	DRG NO.	REV
10979	103	P1