


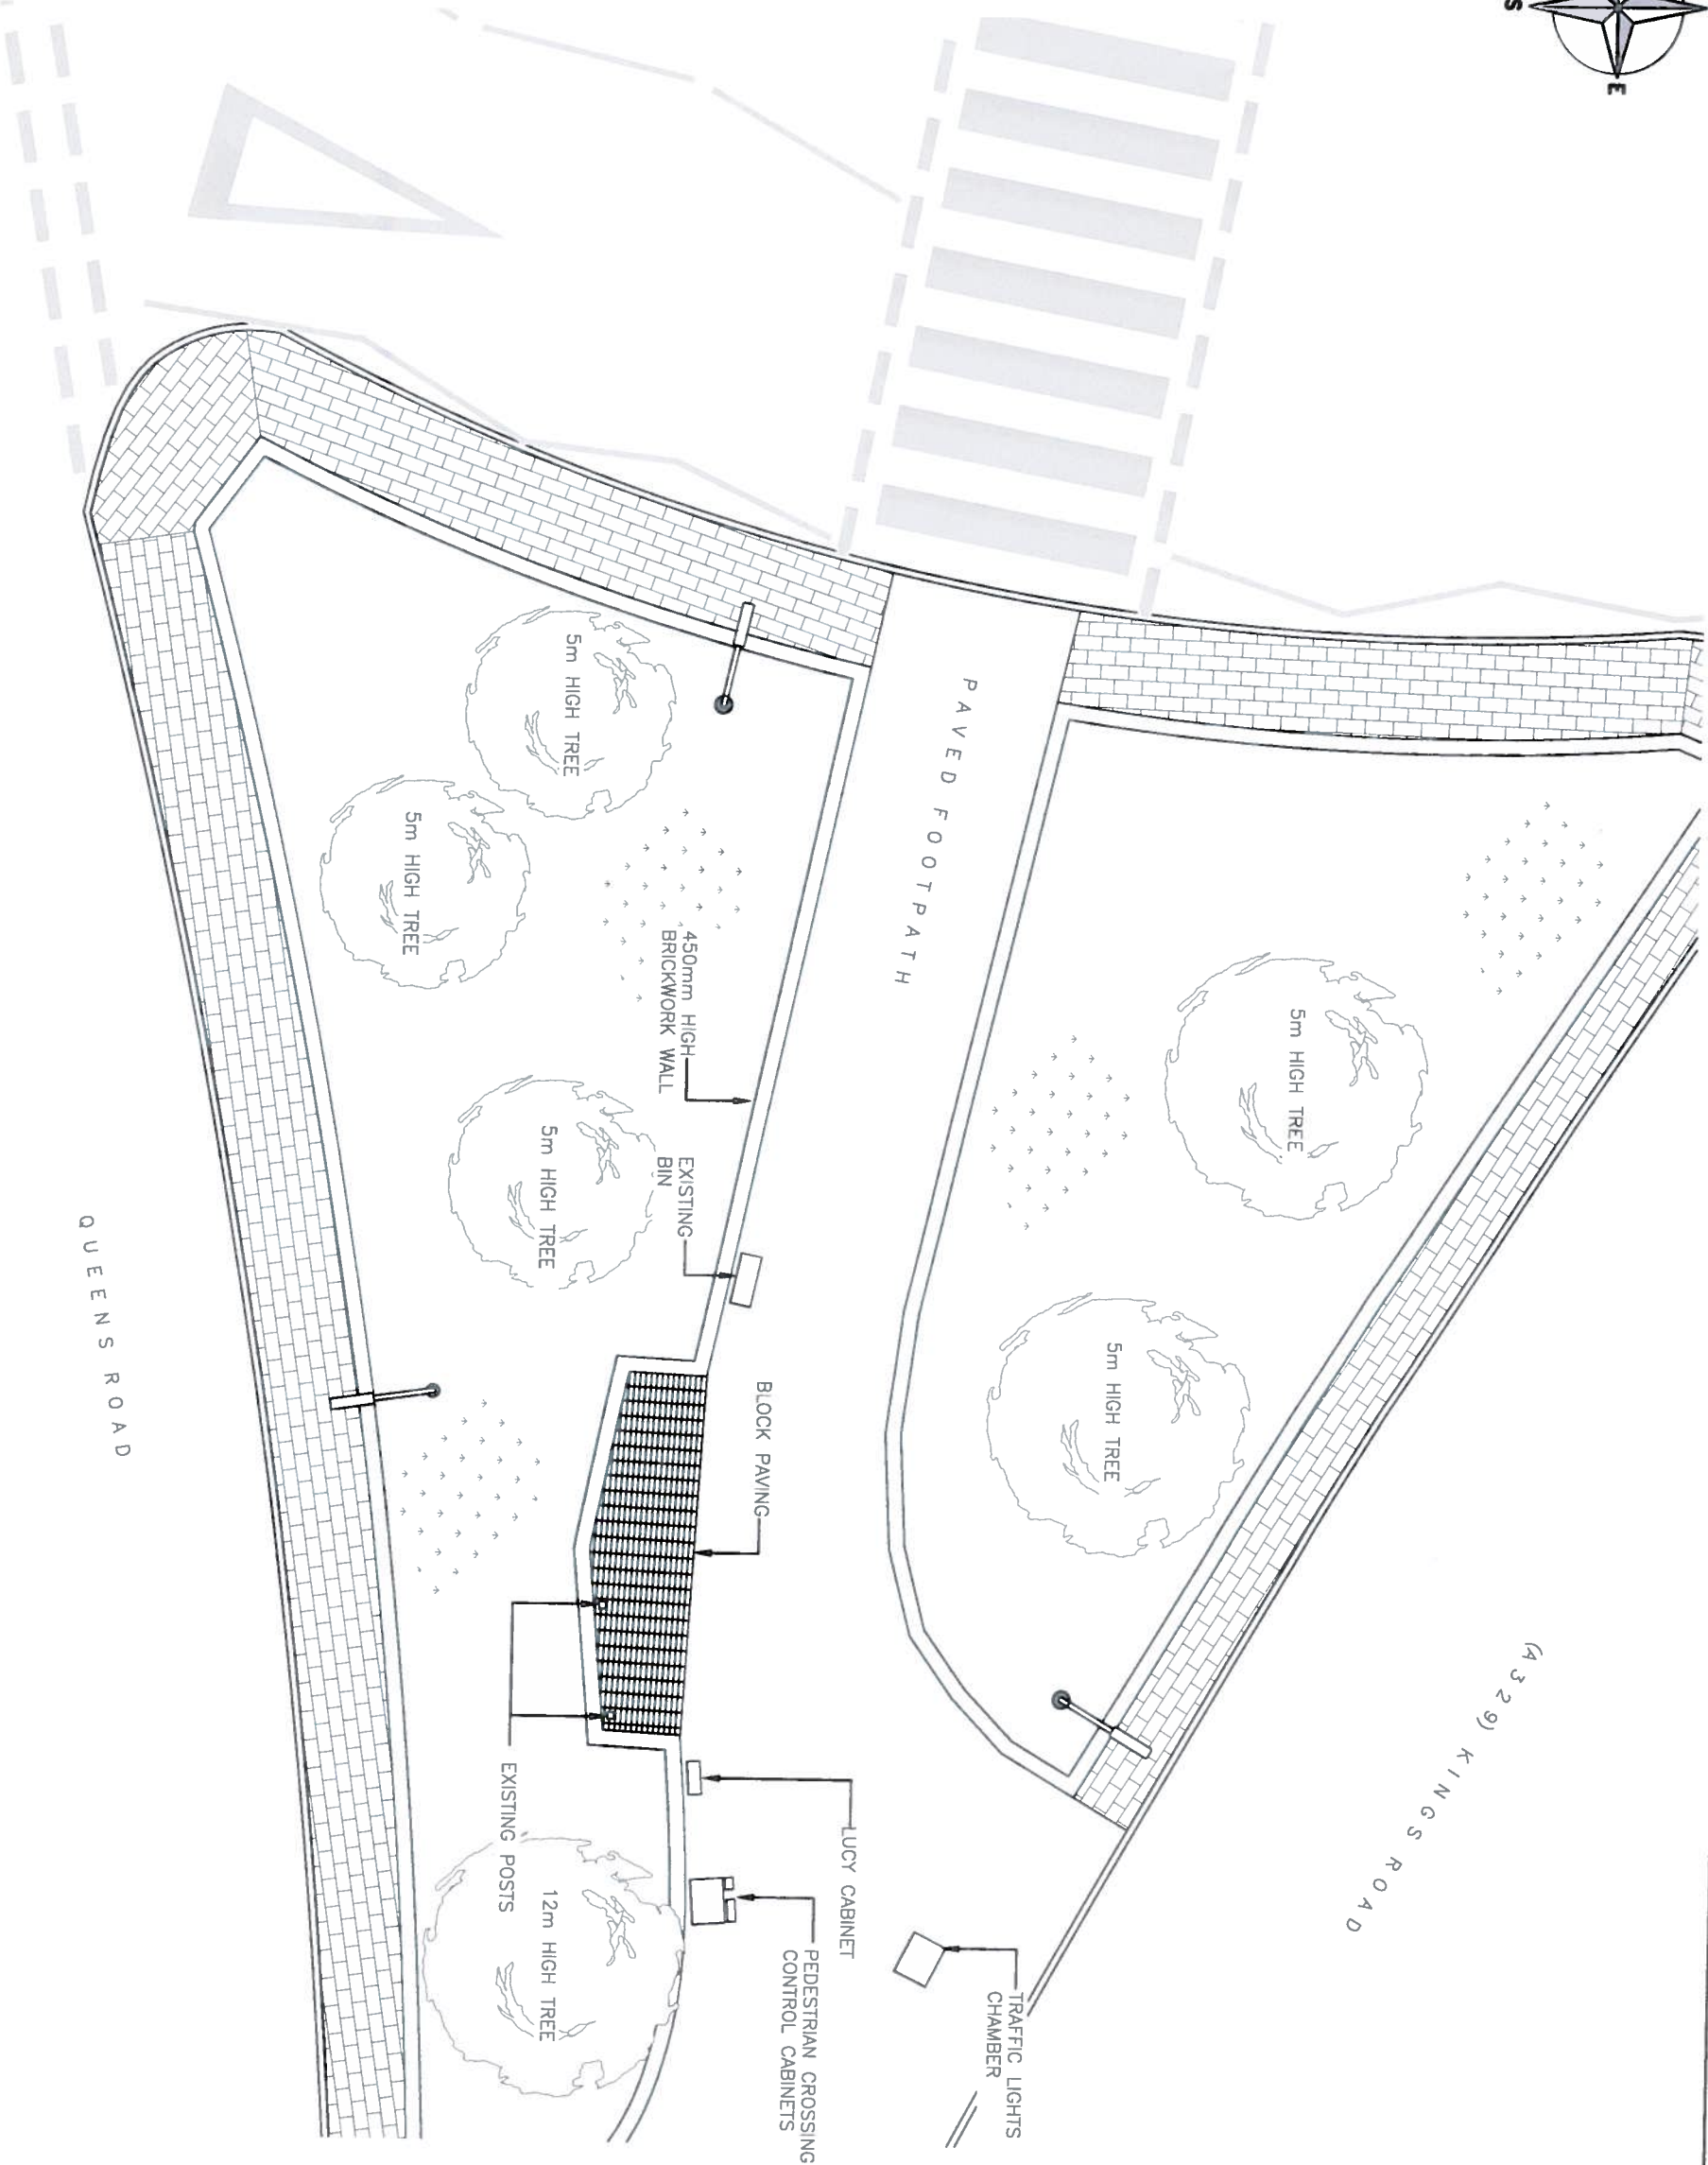

EXISTING SITE PLAN

(1:100)

ALL DIMENSIONS ARE IN mm UNLESS NOTED OTHERWISE

N.G.R. E: 472371 N: 173295

NOTES:

20 MAR 2019

190452

REV	DESCRIPTION	BY	CH	DATE
A	Issued for Approval	GL	SB	06.02.19
REV	MODIFICATION	BY	CH	DATE

Unit E, Madison Place, Northampton Road,
Manchester, M40 5AG
Tel: 0161 785 4500
Fax: 0161 785 4501
Web: www.clarke-telecom.com

CTIL - BEACON 2

Cell Name	SW ON KINGS ROAD	Opt.	-
Cell ID No			
CTIL	TEF	VF	
245471	N/A	17467	

Site Address / Contact Details
KINGS ROAD
READING
RG1 3GS

Drawing Title: EXISTING SITE PLAN

Purpose of Issue: PLANNING

Drawing Number:	200	Drawn	Rev.
Surveyed By:	SB	Original Sheet Size:	A3
Drawn:	GL	Date:	06.02.19
Checked:	SB	Date:	06.02.19
Issue:	A	Issue:	A