

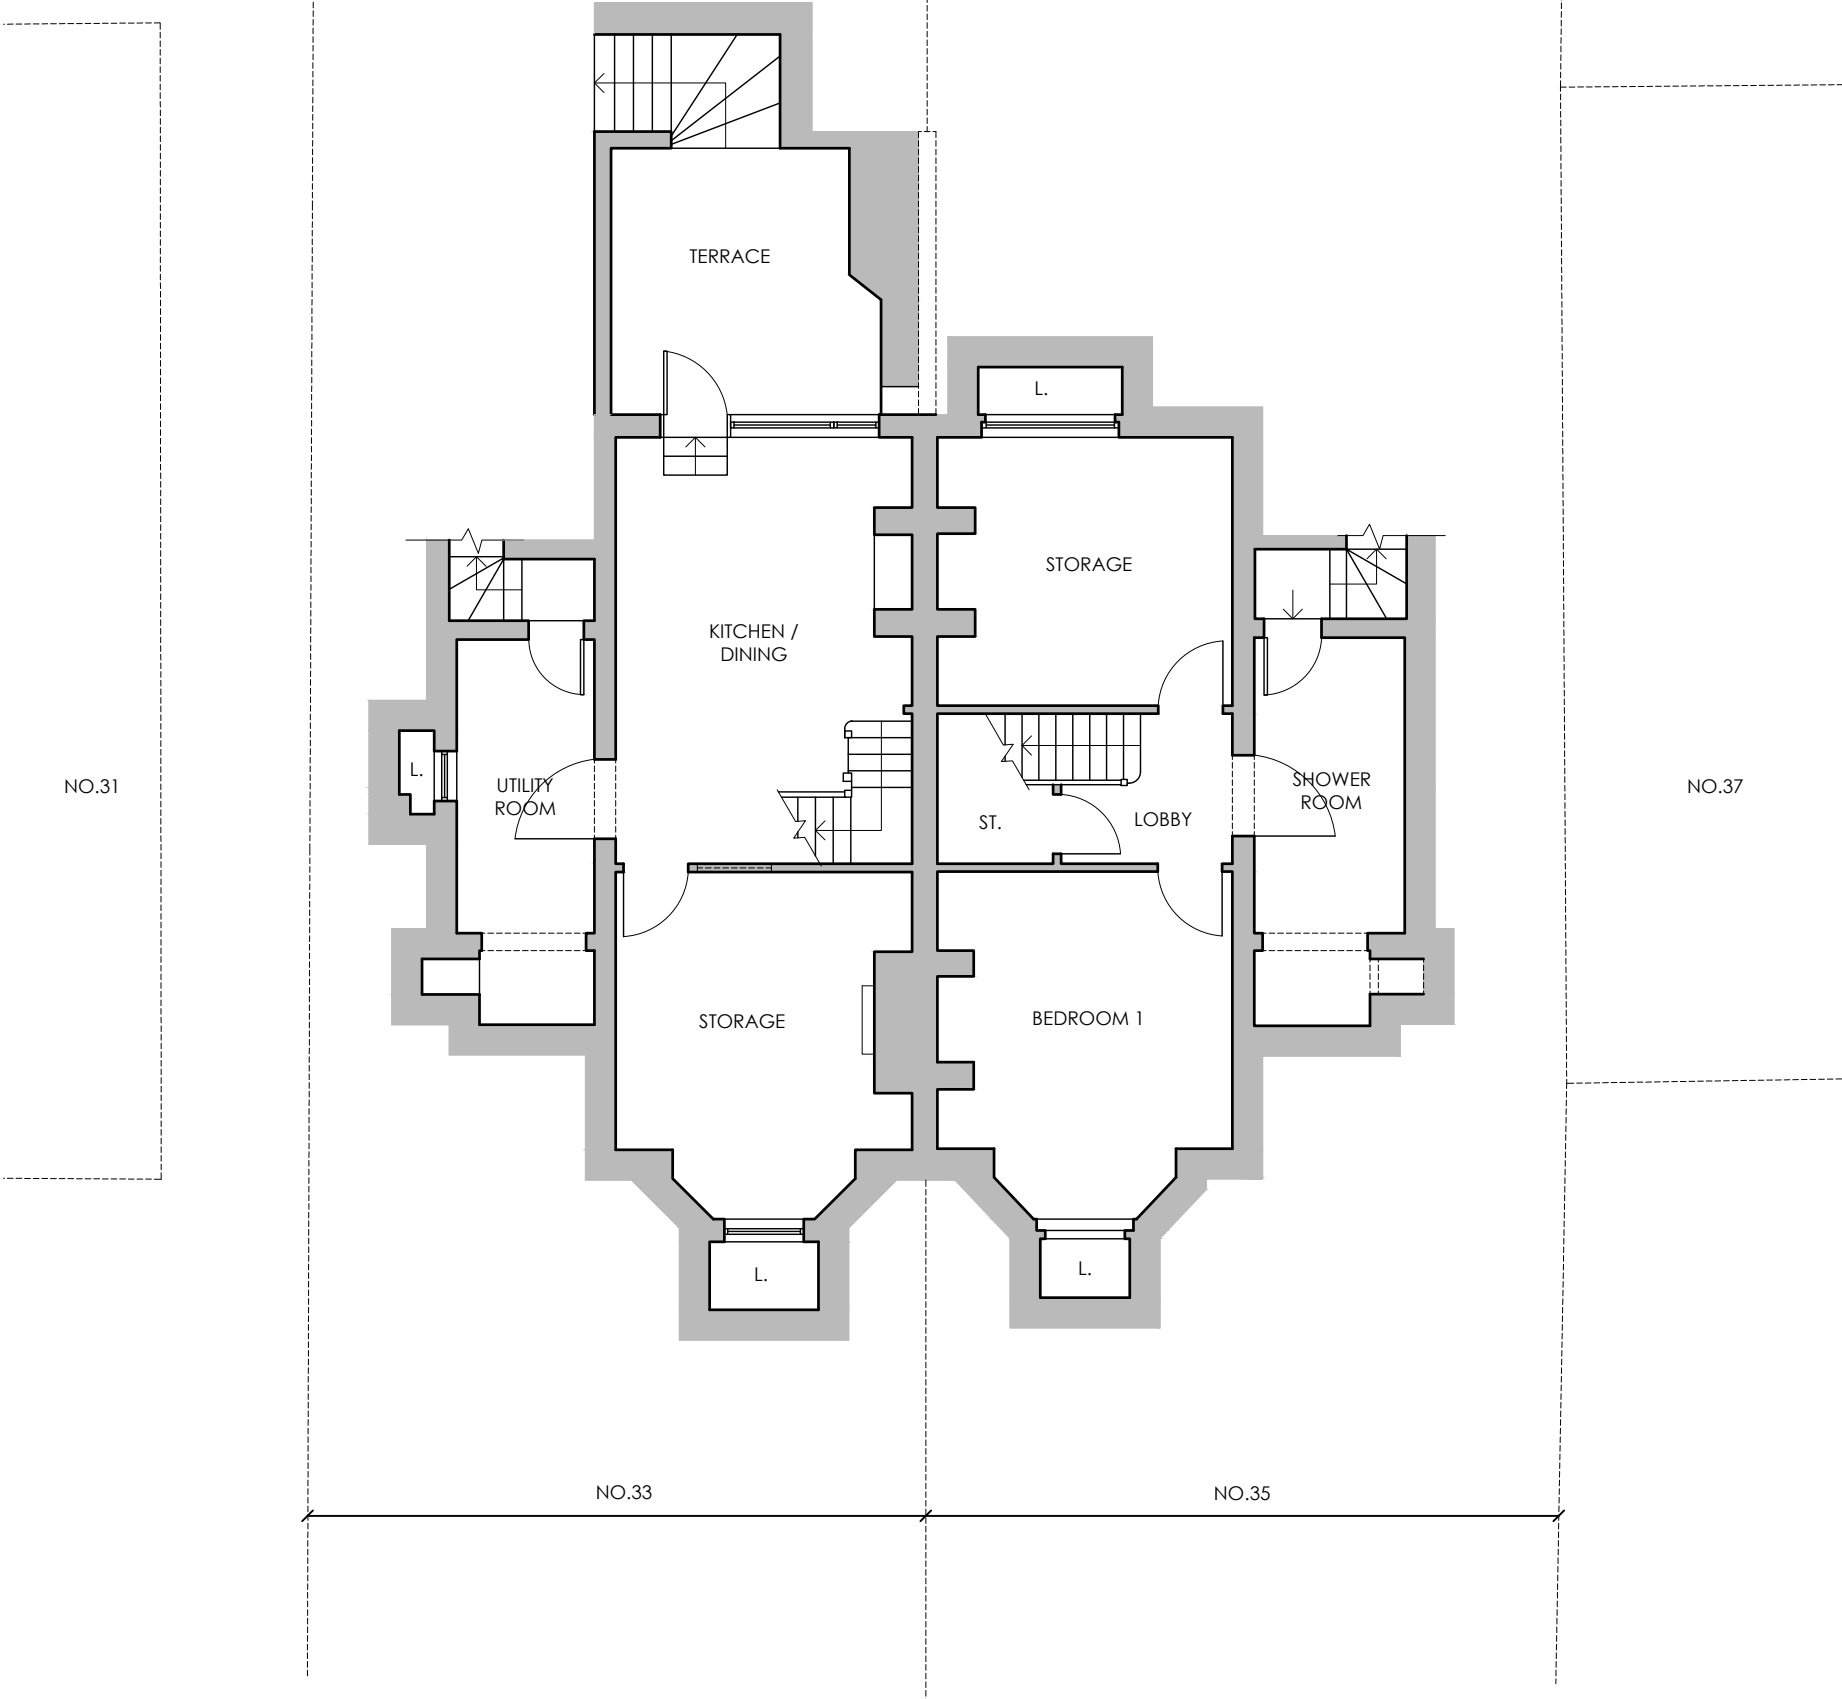


This drawing may be scaled with reference to the scale bar for planning application purposes only. Do not scale for any other purpose, use only annotated dimensions. All dimensions are to be checked by parties using the drawing, and any errors or omissions are to be reported to Weston & Co Architects Ltd.

Rev.	Date	Note	Author	Checked
A	25/10/2019	Detail Added	KK	CTW

 

EXISTING LOWER GROUND FLOOR PLAN

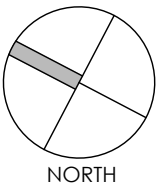

Project	Refurbishment, Alterations & Extension 33 & 35 Bulmershe Road Reading RG1 5RH					Drawing	Existing Lower Ground Floor Plan			
						Job-Dwg Number	19005-PL-03		Rev.	A
Client	Turner Property					WESTON + CO ARCHITECTS Watlington House 44 Watlington Street Reading, RG1 4RJ T. 0118 375 0252 www.weston-co.com				
Status	Planning									
Scale	1/100		Sheet Size A3							
Author	AS	Checked	CTW	Date	21/08/2019					