


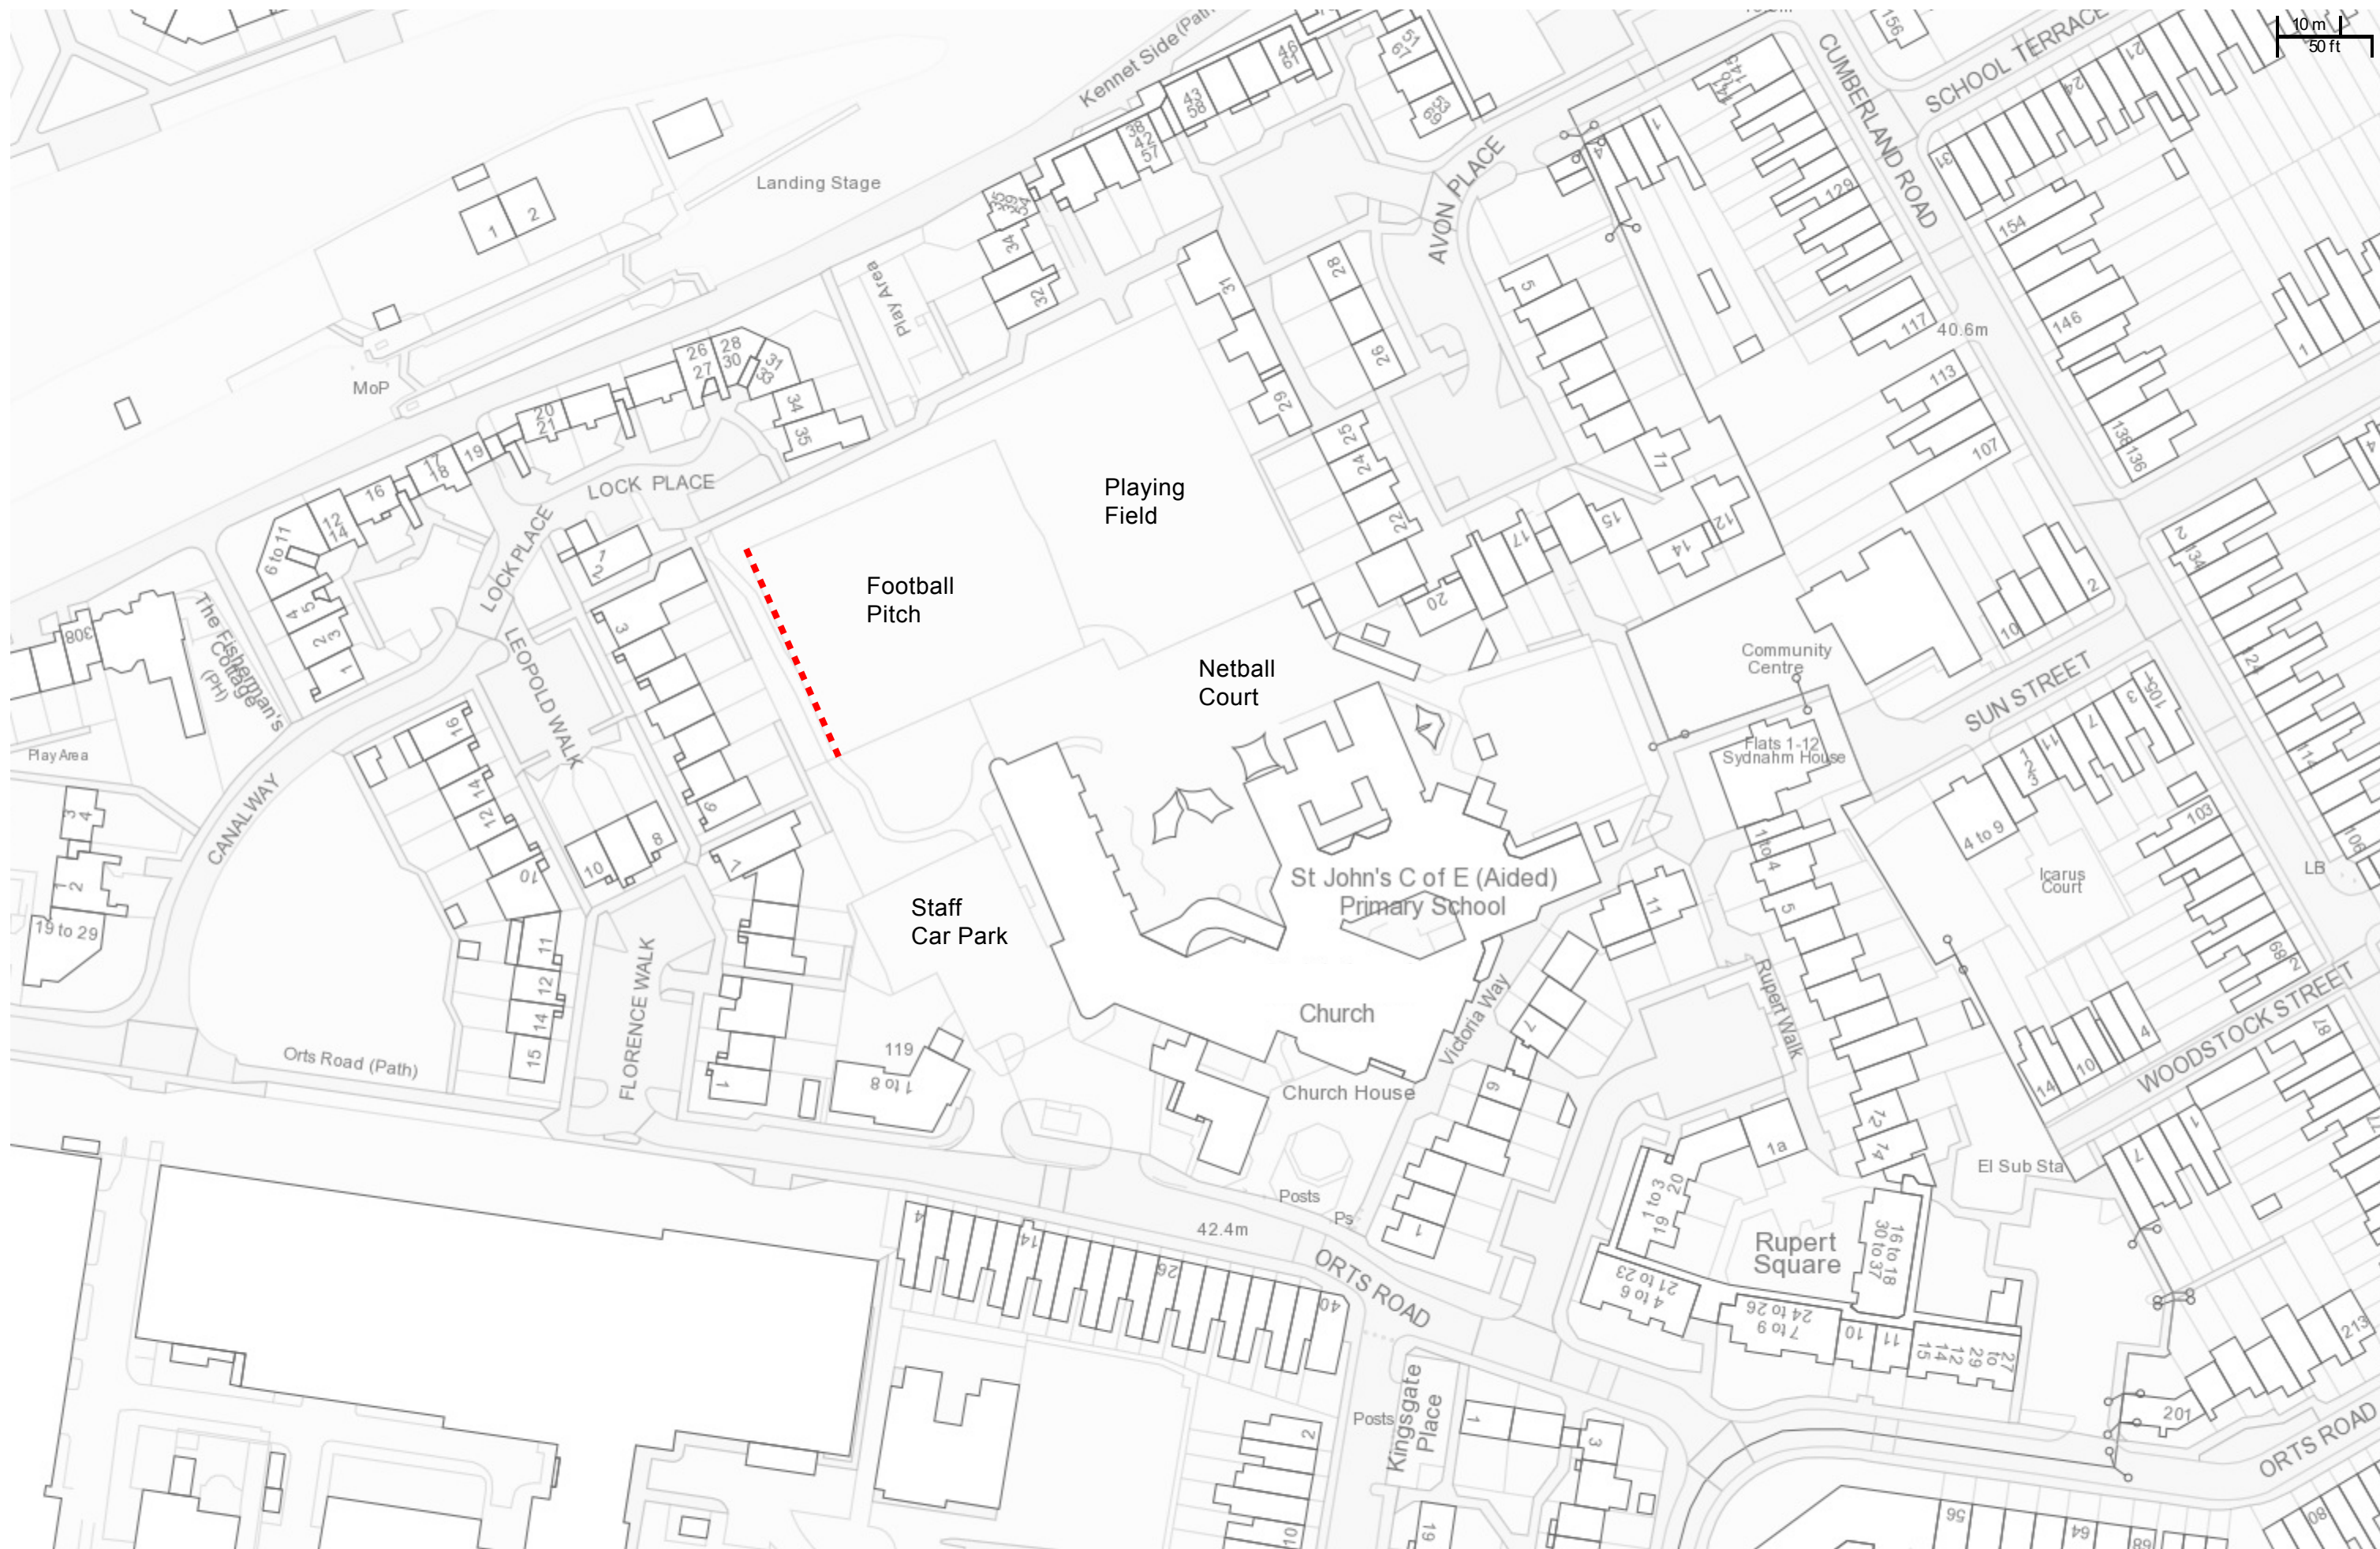

St John's Primary School, Orts Road, Reading RG1 3JN
Amendment to Planning Condition: Increase height of ball fence to football pitch
Drawing Title: Site Plan
Scale: 1:1000 @ A3 Drawing No.: SJPS/19/02

..... existing 3m high sports rebound fence to be
 increased in height by 3m