






The Contractor is to check all dimensions on site and report any discrepancies to the Contract Administrator. This drawing is to be read in conjunction with all other standard documentation. Dimensions are not to be scaled from this drawing.

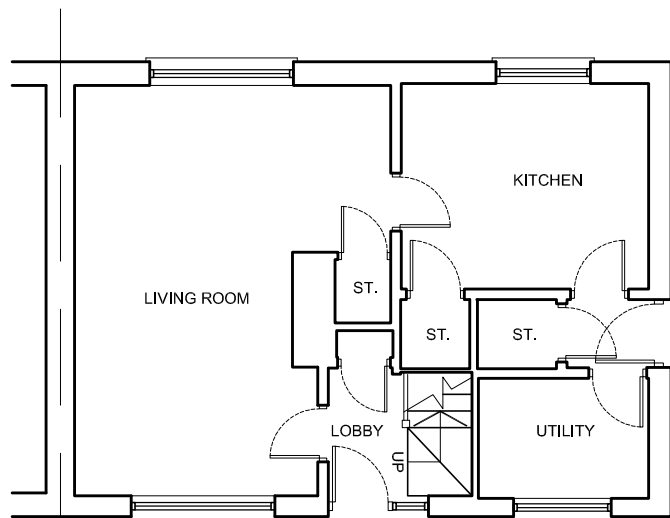

EXISTING GROUND FLOOR PLAN

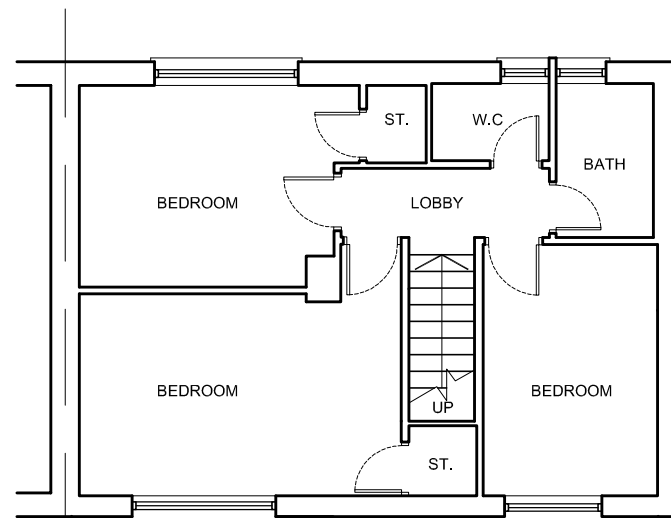


EXISTING FIRST FLOOR PLAN

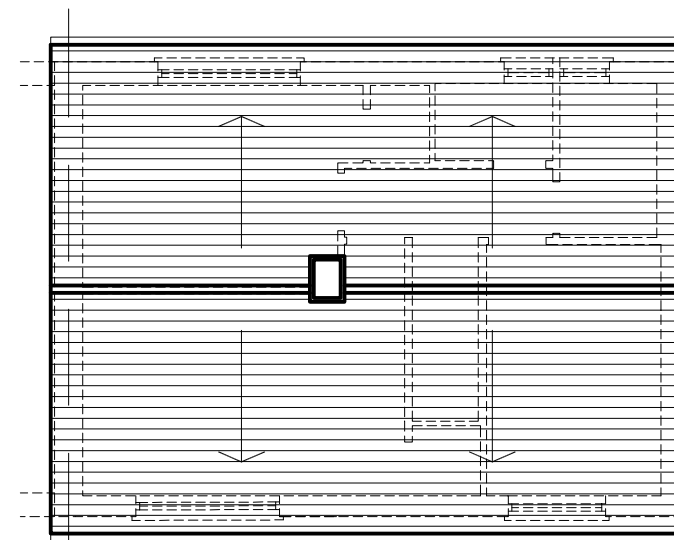


EXISTING ROOF PLAN



EXISTING FRONT ELEVATION

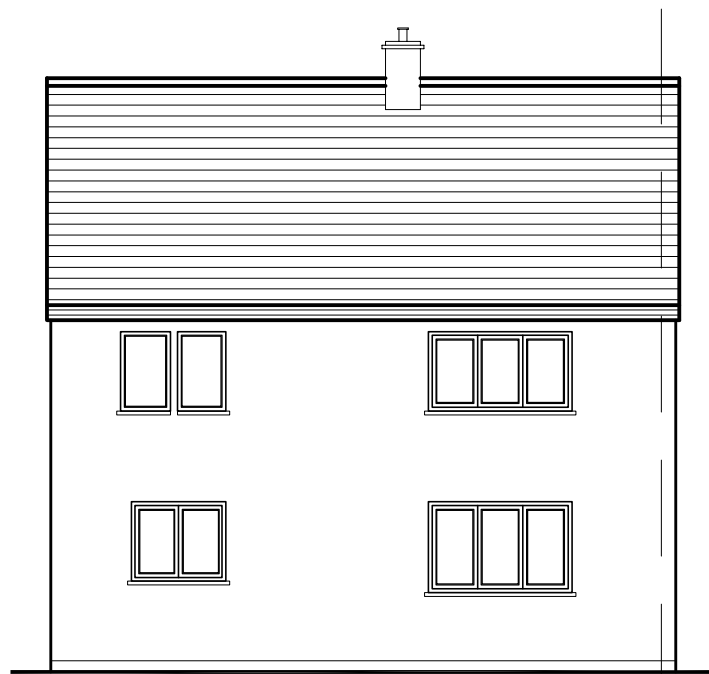

EXISTING REAR ELEVATION

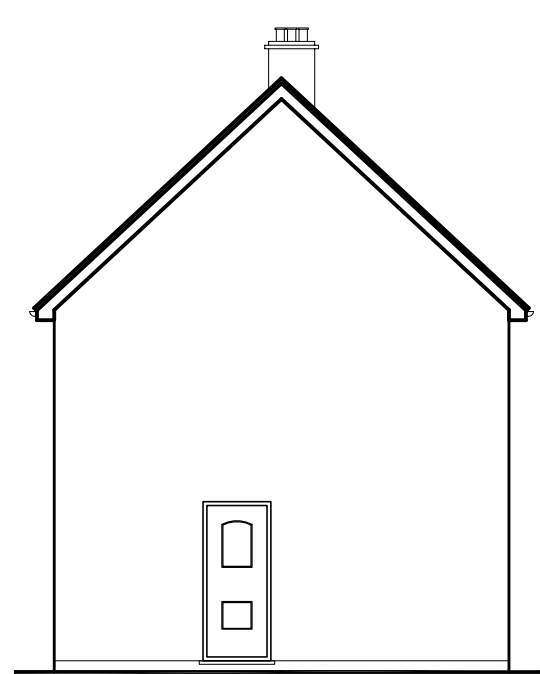

EXISTING SIDE ELEVATION

rev.	description	date	chkd.
			
14 Leechcroft Avenue Sidcup Kent DA15 8RS			
020 3004 9238 07931 931 035			
s.nagpal@dapconsultants.co.uk www.dapconsultants.co.uk			

project : 143 Blagdon Road
Reading

drawing title :
Existing Floor Plans and Elevations

drawn: APN	chkd : SS	date:12.09.2018
status: Planning		scale: 1:100@A3
proj no :1011	drg no: 01	rev no: