

Delegated Application Report**Target Date:** 06/09/19**Address:** 27 Hatford Road**Application No:** 191148/CLP**Proposal:** Loft conversion with the provision of a rear box dormer**Case Officer:** Sian Hickey**Introduction and Proposal**

The application site is a two storey mid-terraced dwelling with a pitched roof. The surrounding area is predominantly residential. The property is not a Listed Building and it doesn't fall within a Conservation Area.

The proposal is for a loft conversion with the provision of a rear box dormer. The dormer would extend across the rearward roof slope at a width of 6.6m, projecting to a depth of 3.2m with a height of 2.5m. The dormer would have the same height as the existing ridgeline, and would be set back from the existing eaves by a minimum of 0.2m. Two windows would be located to the rearward elevation. Materials have been selected to match those of the existing dwelling.

Plans Submitted

The agent supplied the following, received on 12/07/19:

Drawing No. PL-01 - Location Plan

Drawing No. PL-04 - Existing and Proposed Block Plan

Drawing No. PL-05 - Existing Elevations

Drawing No. PL-06 - Existing Plans

Drawing No. PL-07 - Proposed Site Plan

Drawing No. PL-09 - Proposed Floor Plans

Drawing No. PL-11 - Proposed Elevations

Relevant Planning History

None.

Summary of Consultations

No consultations were undertaken as it is not required for an application of this type.

Relevant Planning Policy and Guidance

National Planning Practice Guidance

The Town and Country Planning (General Permitted Development) (England) Order 2015 (GPDO)

Assessment

A Certificate of Lawfulness for a proposed development has been submitted as the applicant considers the proposal falls within the permitted development rights of the property.

The proposed loft conversion with the provision of a rear box dormer must be assessed to ensure that it complies with the conditions of Class B, Part 1, Schedule 2 of the Town and Country Planning (General Permitted Development) (England) Order 2015, which relate to 'additions etc to the roof of a dwellinghouse'.

The relevant conditions of the GPDO for a loft conversion with the provision of a rear box dormer which is not listed or in a conservation area, are as follows:

B.1 Development is not permitted by Class B if:

B.1 (a) permission to use the dwellinghouse as a dwellinghouse has been granted only by virtue of Class M, N, P or Q of Part 3 of this Schedule (changes of use); **complies**

B.1 (b) any part of the dwellinghouse would, as a result of the works, exceed the height of the highest part of the existing roof; **complies**

B.1 (c) any part of the dwellinghouse would, as a result of the works, extend beyond the plane of any existing roof slope which forms the principal elevation of the dwellinghouse and fronts a highway; **complies**

B.1 (d) the cubic content of the resulting roof space would exceed the cubic content of the original roof space by more than (i) 40 cubic metres in the case of a terrace house, **complies** or (ii) 50 cubic metres in any other case; **n/a**

B.1 (e) it would consist of or include (i) the construction or provision of a veranda, balcony or raised platform, **complies** or (ii) the installation, alteration or replacement of a chimney, flue or soil and vent pipe; **complies** or

B.1 (f) the dwellinghouse is on article 2(3) land. **complies**

Conditions

B.2 Development is permitted by Class B subject to the following conditions:

B.2 (a) the materials used in any exterior work must be of a similar appearance to those used in the construction of the exterior of the existing dwellinghouse; **complies, as per email from agent dated 24/07/19**

B.2 (b) the enlargement must be constructed so that (i) other than in the case of a hip-to-gable enlargement or an enlargement which joins the original roof to the roof of a rear or side extension (aa) the eaves of the original roof are maintained or reinstated; **complies** and (bb) the edge of the enlargement closest to the eaves of the original roof is, so far as

practicable, not less than 0.2 metres from the eaves, measured along the roof slope from the outside edge of the eaves; **complies** and (ii) other than in the case of an enlargement which joins the original roof to the roof of a rear or side extension, no part of the enlargement extends beyond the outside face of any external wall of the original dwellinghouse; **complies** and

B.2 (c) any window inserted on a wall or roof slope forming a side elevation of the dwellinghouse must be (i) obscure-glazed, **complies** and (ii) non-opening unless the parts of the window which can be opened are more than 1.7 metres above the floor of the room in which the window is installed. **complies**

Interpretation of Class B

B.3 For the purposes of Class B, “resulting roof space” means the roof space as enlarged, taking into account any enlargement to the original roof space, whether permitted by this Class or not.

B.4 For the purposes of paragraph B.2(b)(ii), roof tiles, guttering, fascias, barge boards, and other minor roof details overhanging the external wall of the original dwellinghouse are not to be considered part of the enlargement.

Recommendation

The proposal has been assessed against the Town and Country Planning Act 1990 (as amended) and Class B, Part 1, Schedule 2 of the Town and Country Planning (General Permitted Development) (England) Order 2015. It can be confirmed that the proposed operation would be lawful for planning purposes on the basis of the drawings received on 12/07/19:

Drawing No. PL-01 - Location Plan

Drawing No. PL-04 – Existing and Proposed Block Plan

Drawing No. PL-05 – Existing Elevations

Drawing No. PL-06 – Existing Plans

Drawing No. PL-07 – Proposed Site Plan

Drawing No. PL-09 – Proposed Floor Plans

Drawing No. PL-11 – Proposed Elevations

Sufficient evidence has been provided to demonstrate that a Certificate of Lawfulness should be granted for the proposed loft conversion with the provision of a rear box dormer. Therefore the Local Planning Authority can issue the applicant with a Certificate of Lawfulness for the proposed development.


Informatives

Building Regulations

Encroachment and Party Wall Act

Construction and Demolition

Bats

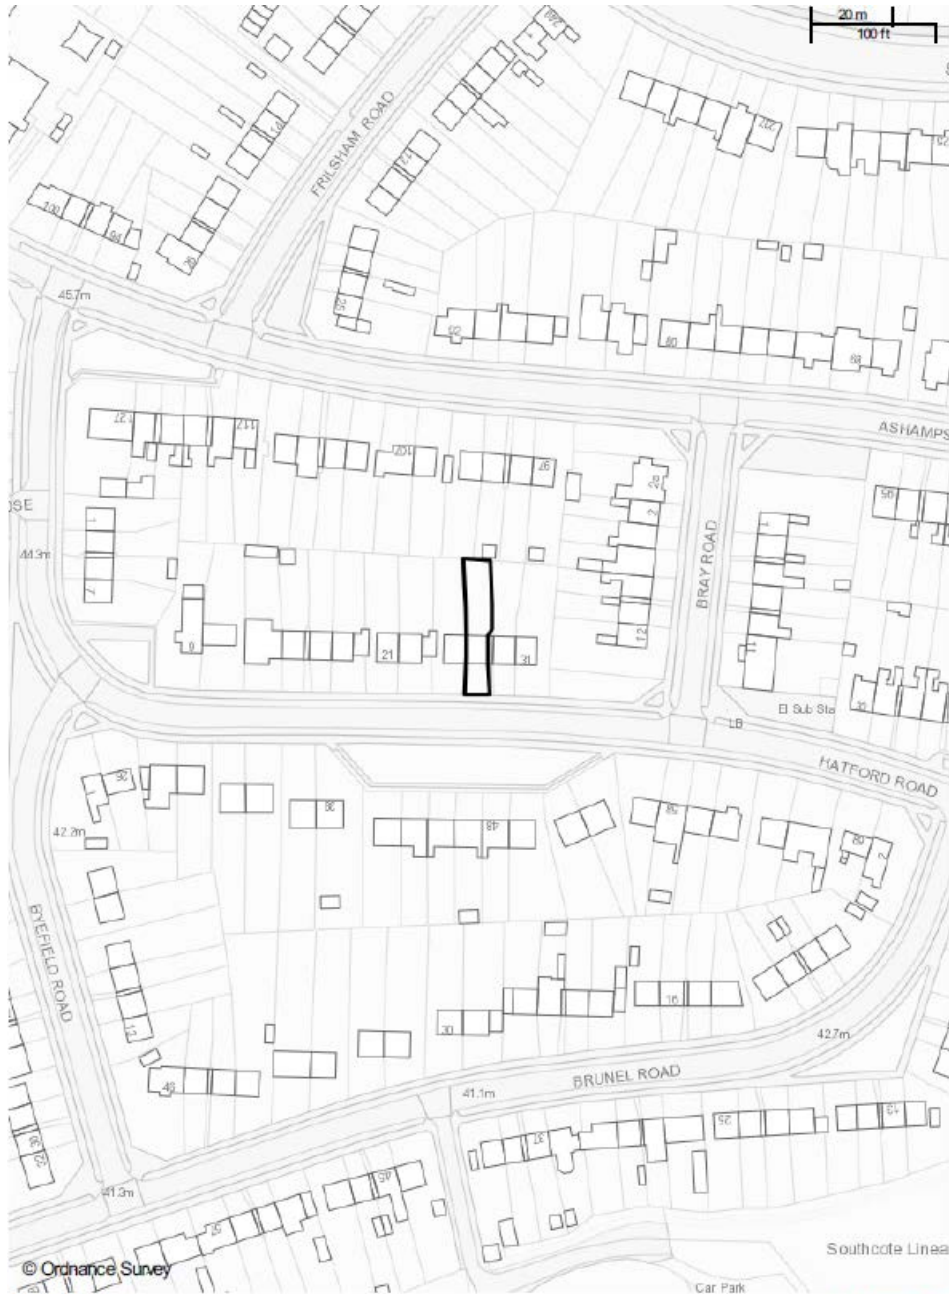

iShare printing
Scale: 1:1250
Printed on: 24/7/2019 at 11:36 AM

© Crown copyright and database rights 2019 Ordnance Survey 100019672