

 
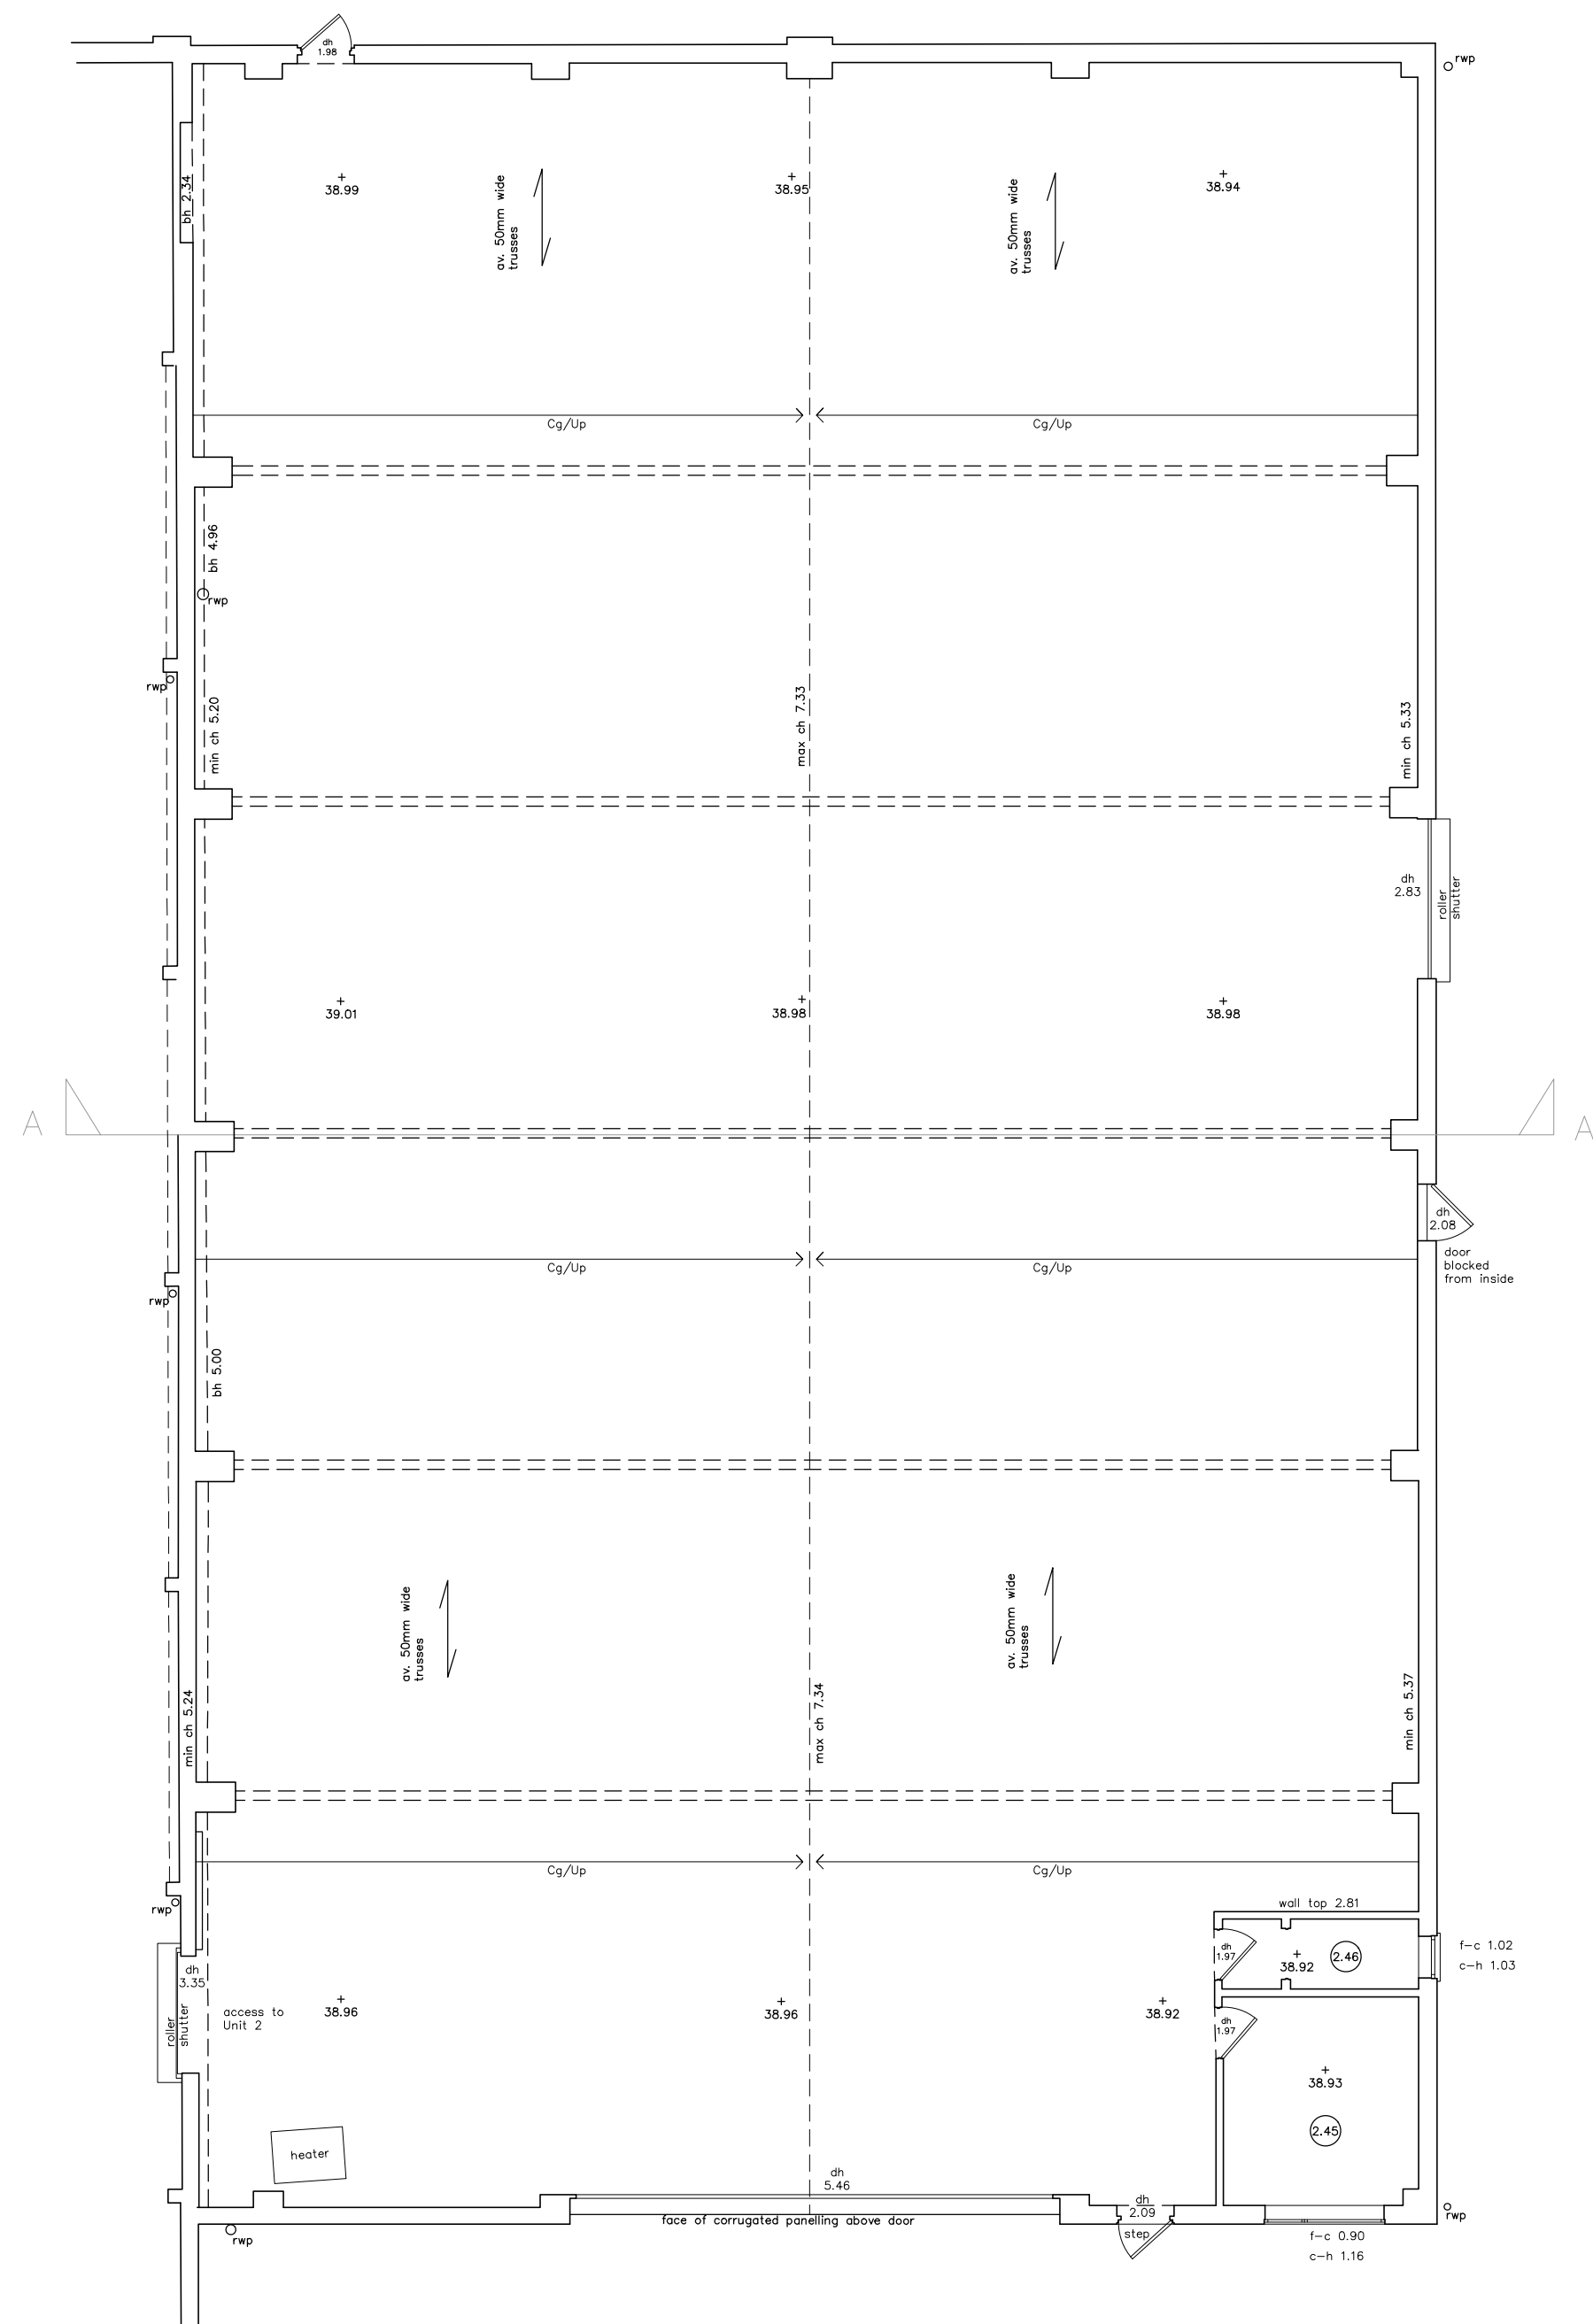


Annotations	
2.07	Ceiling heights
+ 0.00	Floor levels
f-c	Floor to sill height
c-h	Cill to head height
dh	Door head height
dc	Door cill height
bh	Beam soffit height
bhl	Beam soffit level
ch	Ceiling height
chl	Ceiling level
fl	Floor level
u/s	Underside
s	Arch spring height
a	Arch apex height
Cg/Up	Ceiling slopes up
nwp	Rain water pipe
svp	Soil vent pipe
sus.	Suspended ceiling

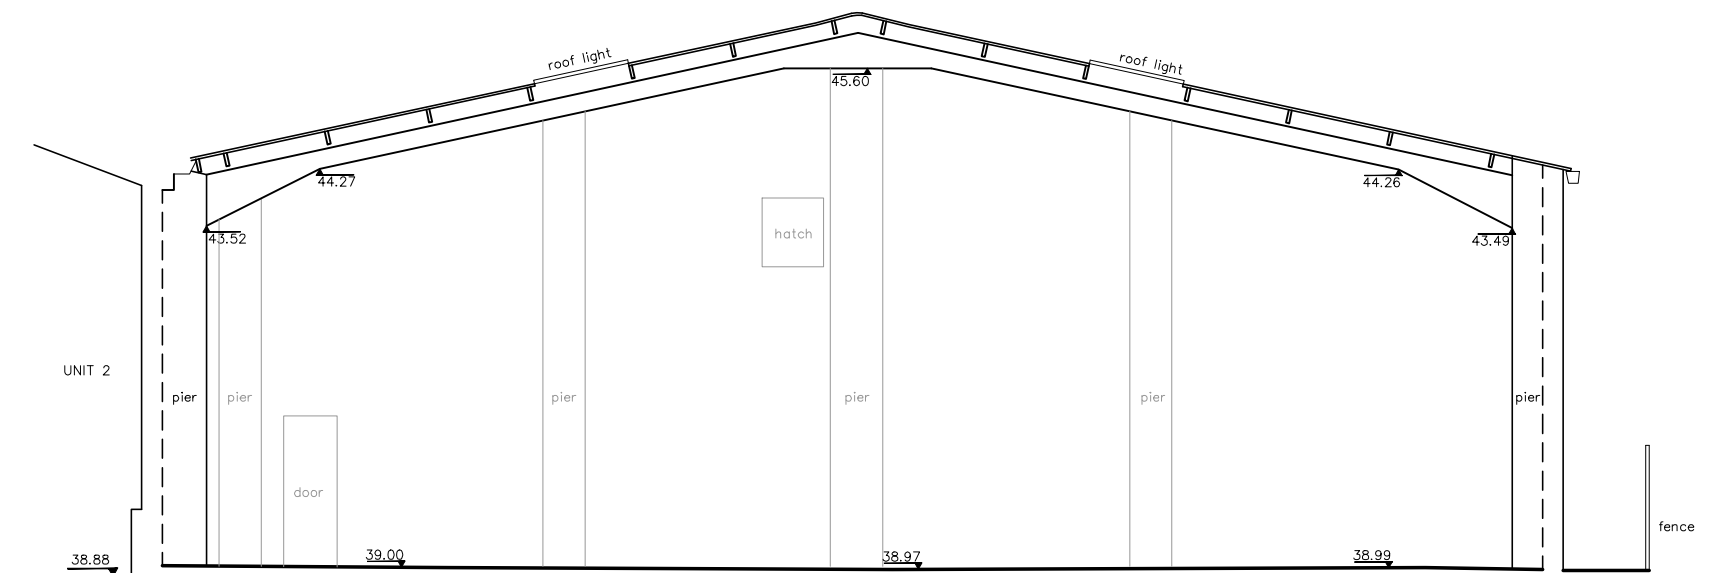

Floor Plan 1:100

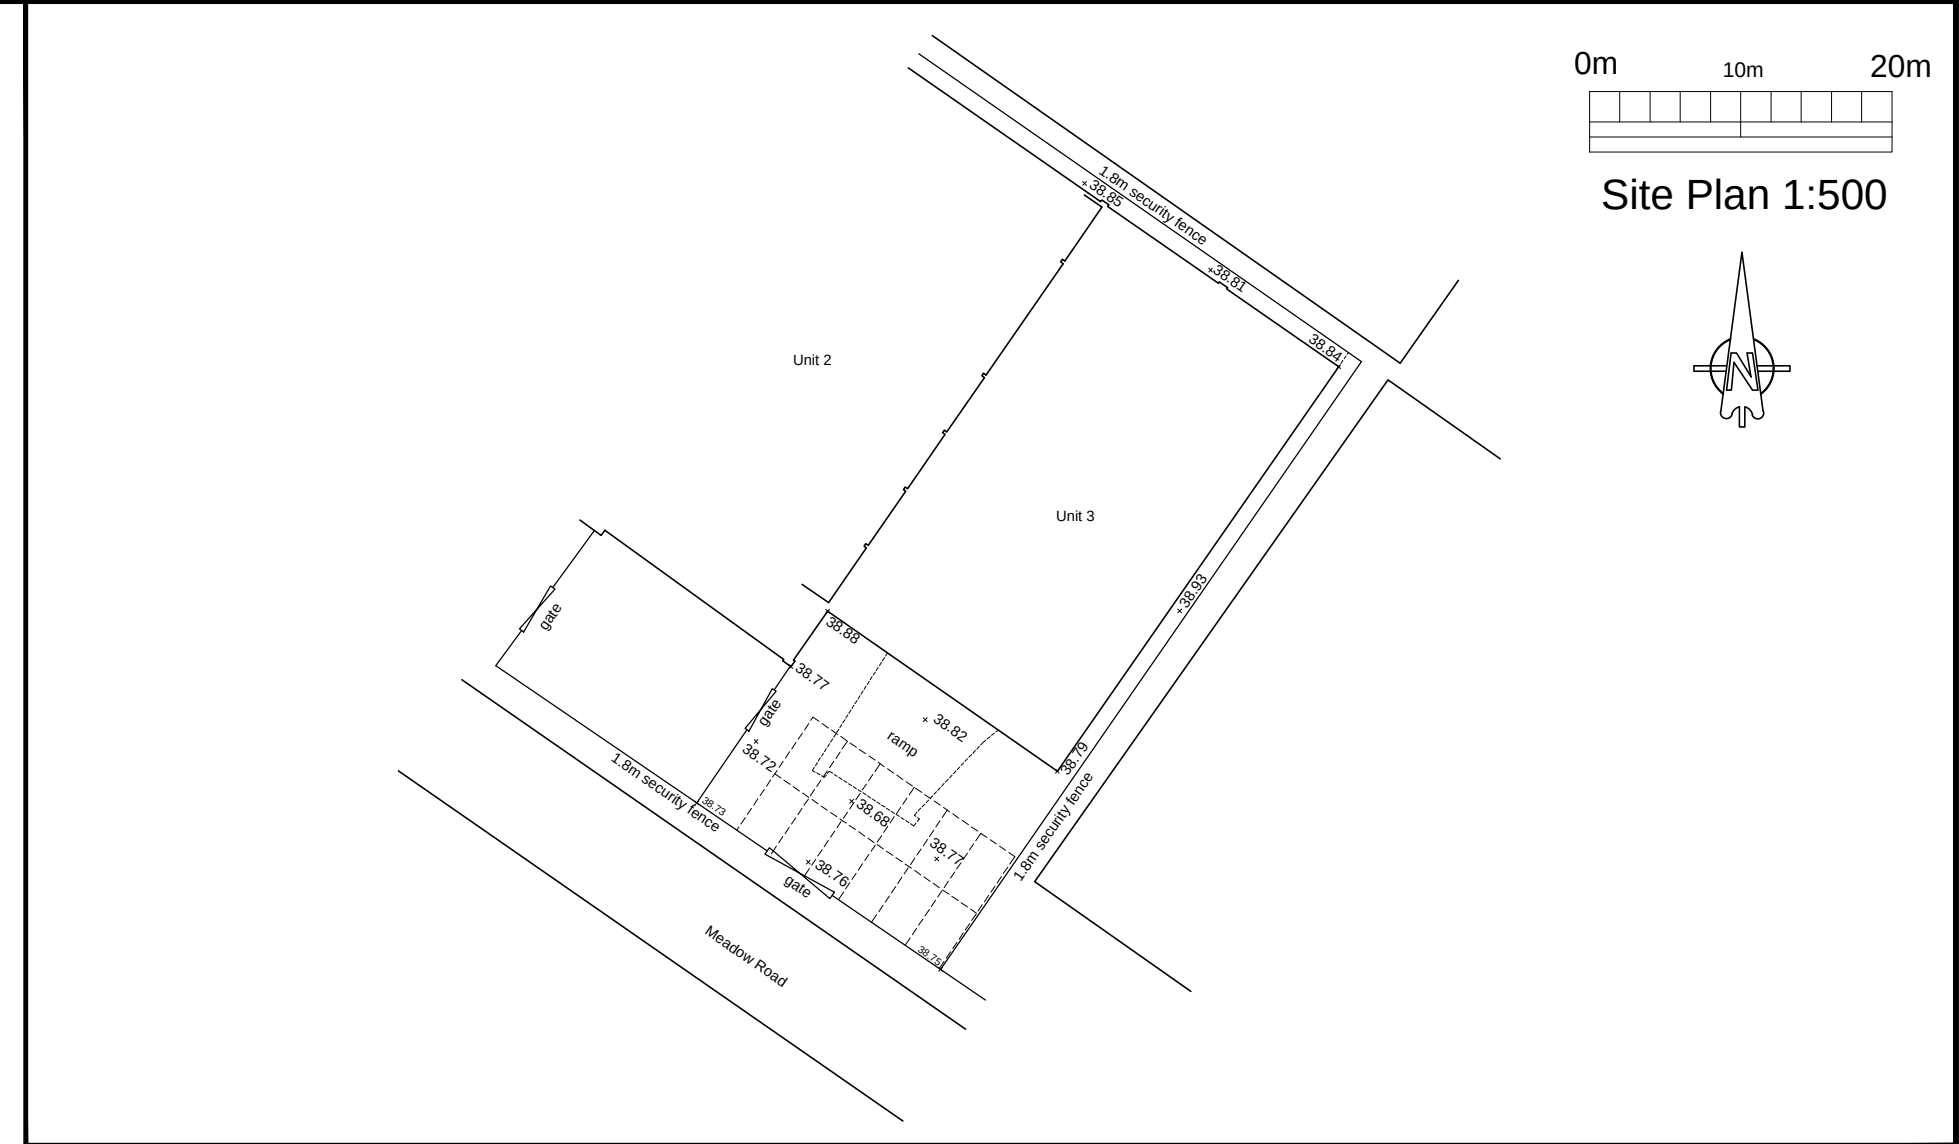

Datum 37.00

SECTION A - A' 1:100

NOTES

Levels are related to OS Datum determined from the National GPS Network using OSGM15.

Floor levels will generally be taken to top of floor covering.

Window levels / heights relate to internal reveals unless otherwise stated.

Geomatic Surveyors		 Unit E, Woodside 34 Parham Drive Eastleigh SO50 4NU t: 023 8081 1081 w: siteline.co.uk	
PHANTOM BREWING CO.		Client	
UNIT 3 MEADOW ROAD READING		Contract	
PLANS AND SECTION		Title	
1066RG300 - Sheet 1 of 1		Drawing Number	
APRIL 2019		Date	
1:100 & 1:500 (at A2)		Scale	
CC / JS		Surveyor(s)	