

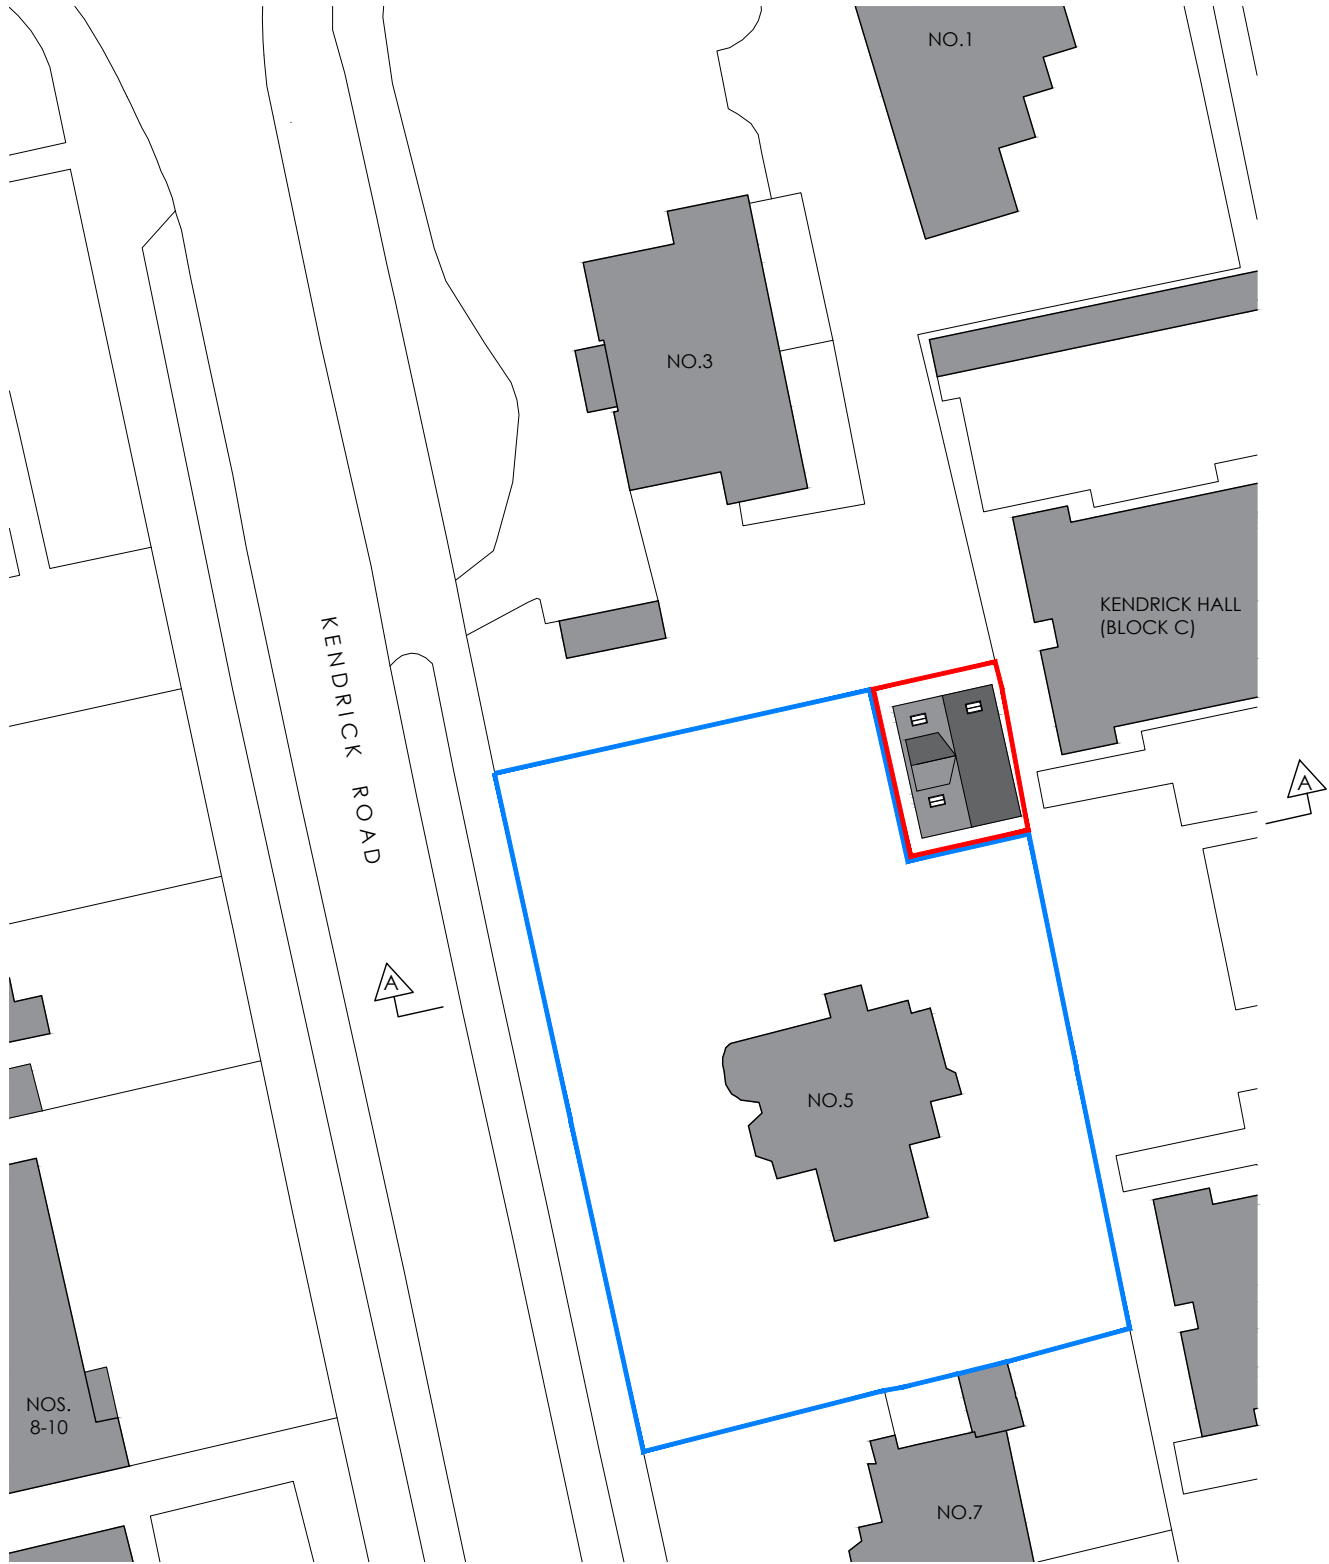


Rev.	Date	Note	Author	Checked

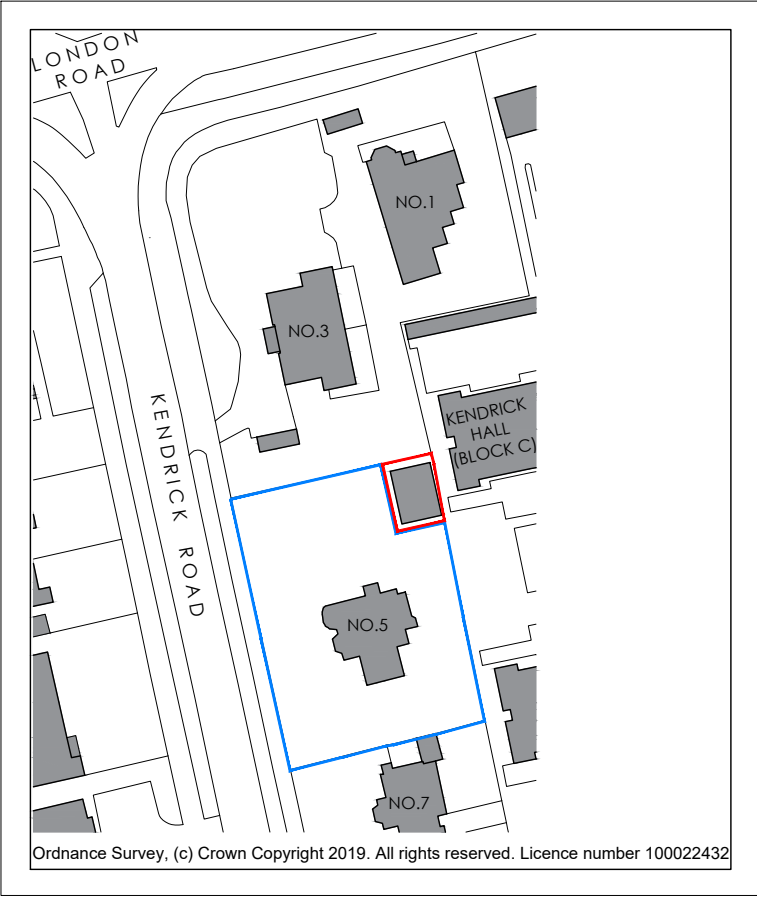



PROPOSED BLOCK / ROOF PLAN 1:500

- Red line indicates application site extent
- Blue line indicates additional land within same ownership

 

LOCATION PLAN 1:1250

- Red line indicates application site extent
- Blue line indicates additional land within same ownership

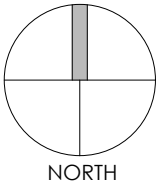 

Project	Proposed Annex Extension & Alterations 5 Kendrick Road Reading RG1 5DU					Drawing	Location & Proposed Block / Roof Plans				
						Job-Dwg Number	18011-PL-01			Rev.	-
Client	Mr Lloyd Turner					WESTON + CO ARCHITECTS Watlington House 44 Watlington Street Reading, RG1 4RJ T. 0118 375 0252 www.weston-co.com					
Status	Planning										
Scale	1/500 & 1/1250		Sheet Size A3								
Author	KK	Checked	CTW	Date	16/10/19						