


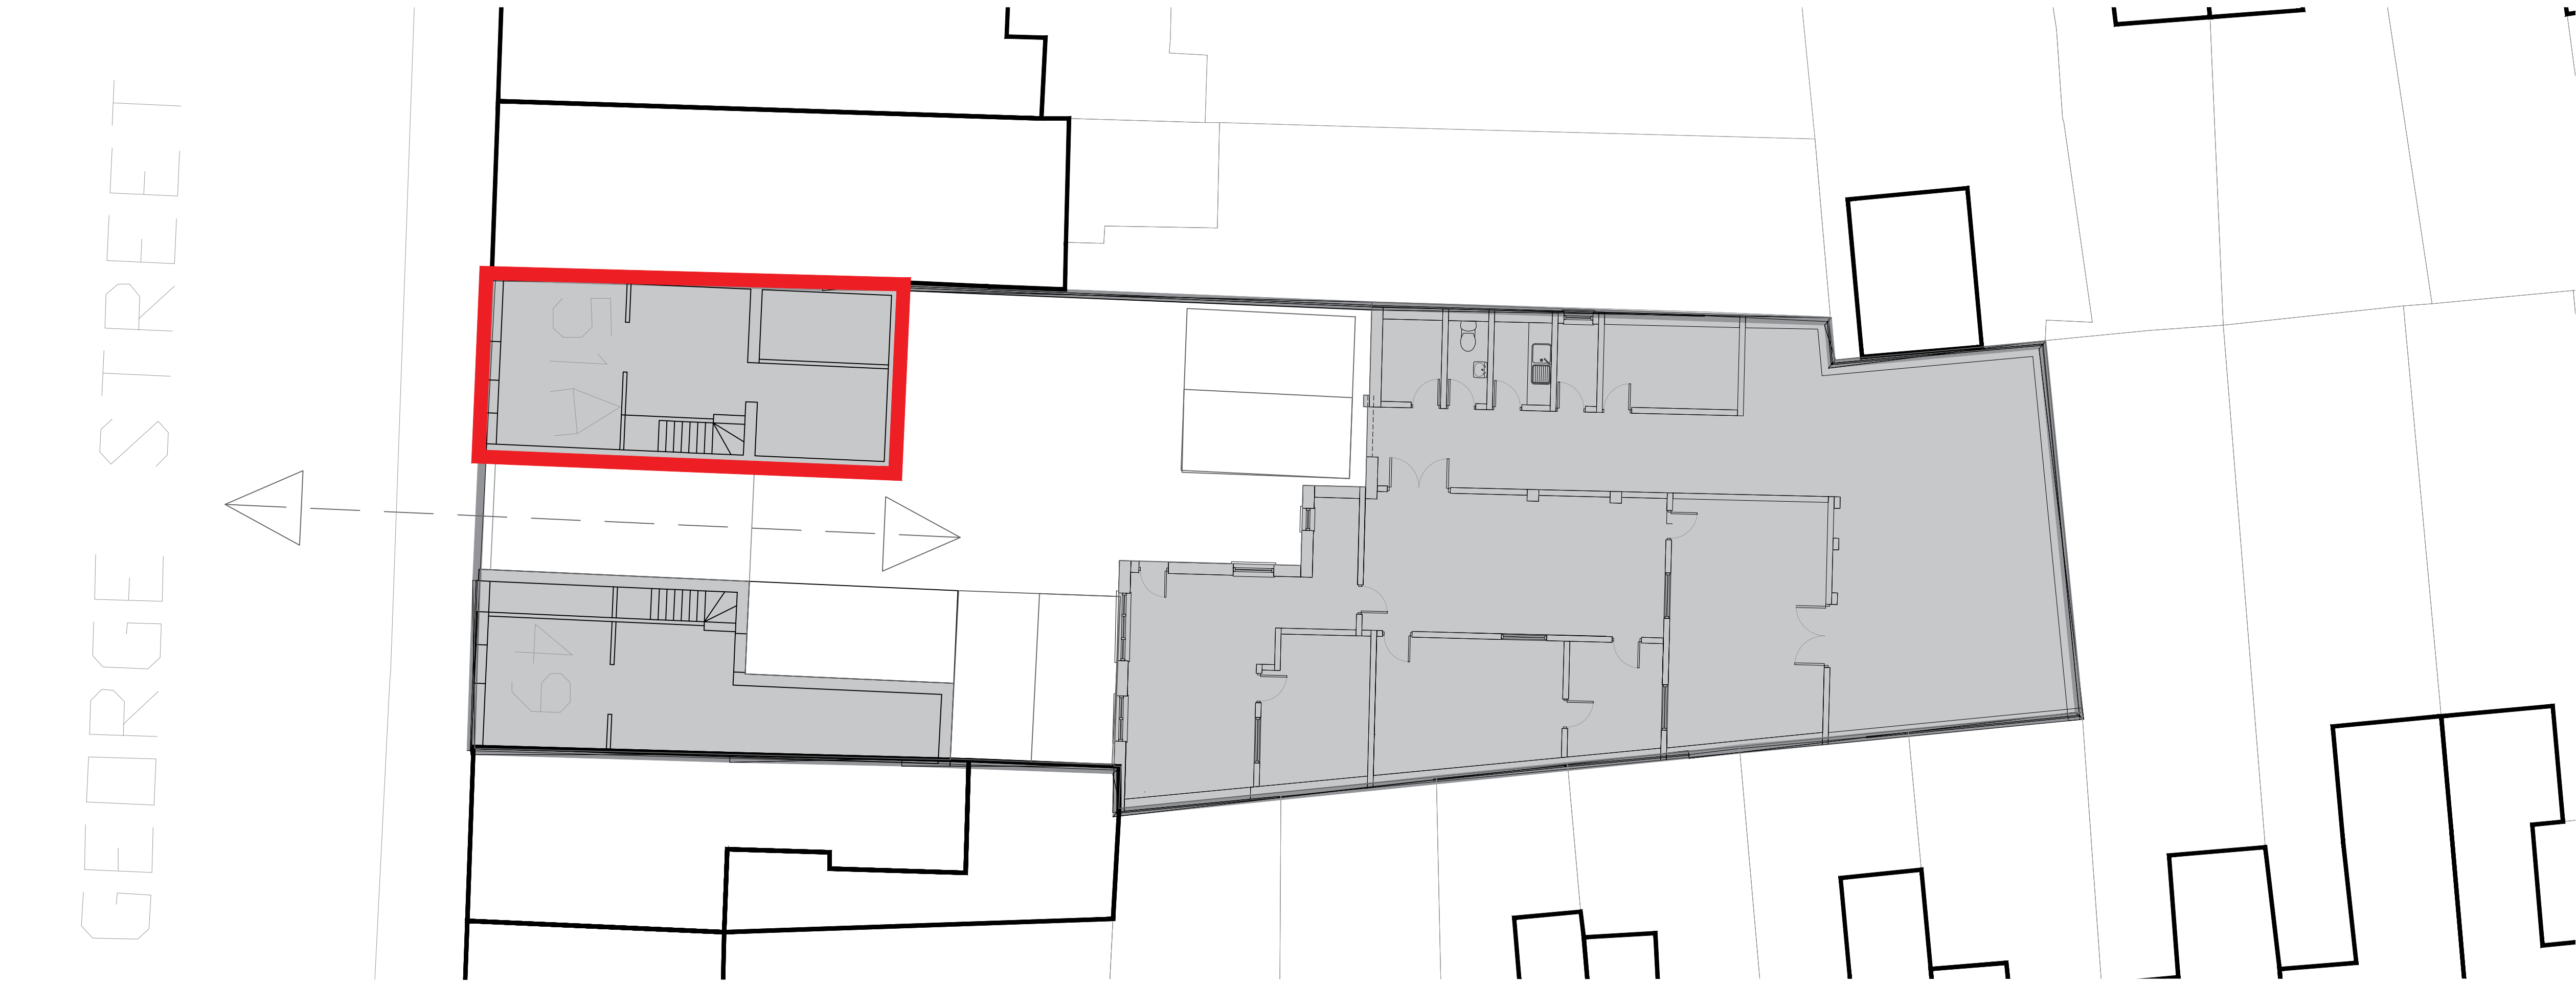

Existing site plan
1:100@A1



Existing site block plan
1:500@A1



Existing site location plan
1:1250@A1

© SUPERSTUKT - DISCLAIMER:

This drawing is copyright and shall not be reproduced nor used for any other purpose without the written permission of SUPERSTUKT. This drawing must be read in conjunction with all other related drawings and documentation. It is the contractors responsibility to ensure full compliance with the Building Regulations. Do not scale from this drawing, use figured dimensions only. It is the contractors responsibility to check and verify all dimensions on site. Any discrepancies to be reported immediately.
Materials used in conformity with relevant British or European Standards/Codes of practice or materials known to be deleterious to health & safety must not be used or specified on this project.

No. / Date		Drawn/Checked by	DRAWN		DPB	CHECKED
PROJECT		George Street Reading	SCALE		AS NOTED	
DATE		18.11.2017	TITLE		Site location, block and site plan	
DRAWING STATUS		planning	JOB NO.		SU-28	DRAWING NO. PL-01
REV		-				

SUPERSTUKT