




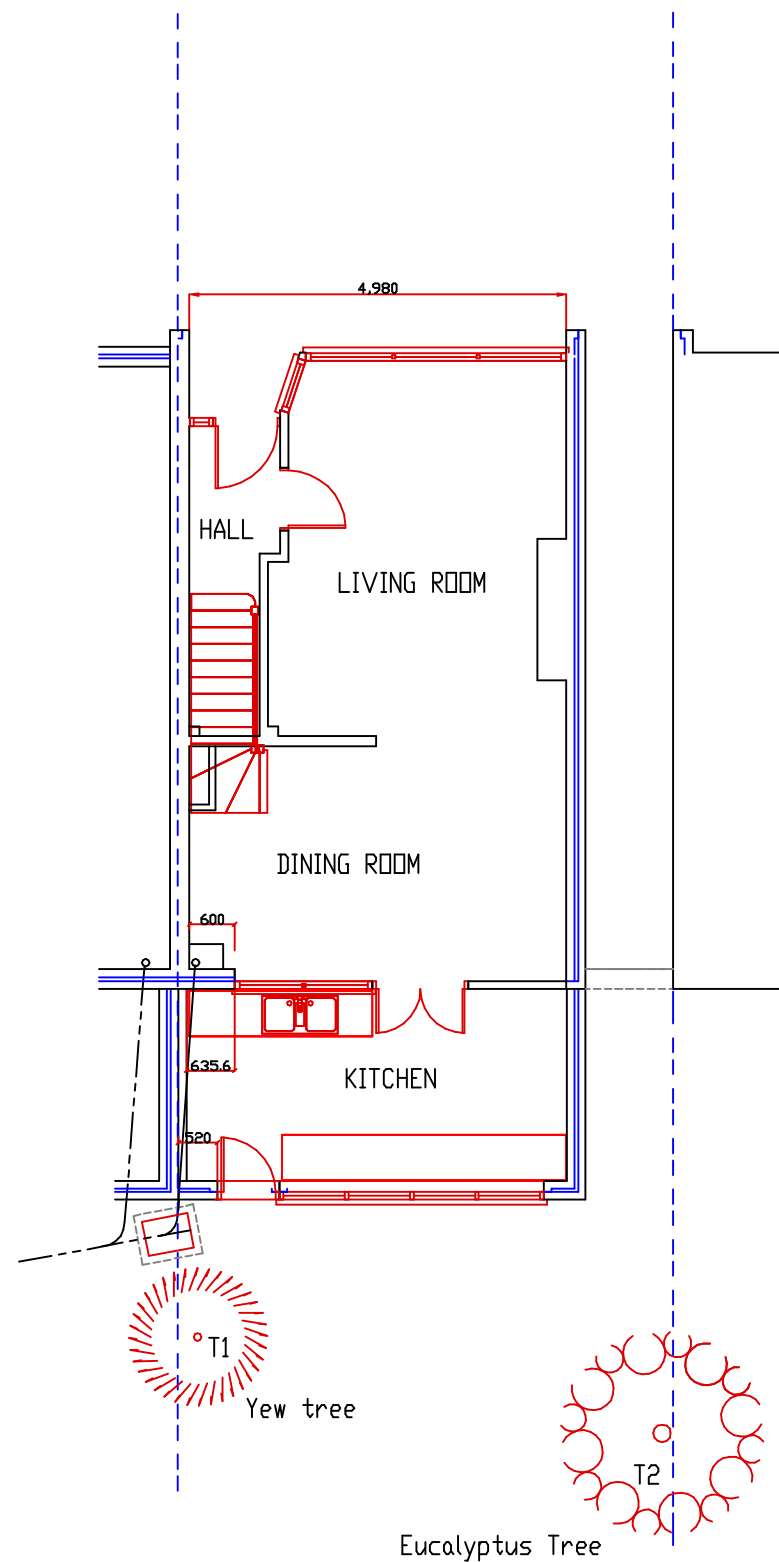


EXISTING GROUND FLOOR LAYOUT
Scale 1 : 100

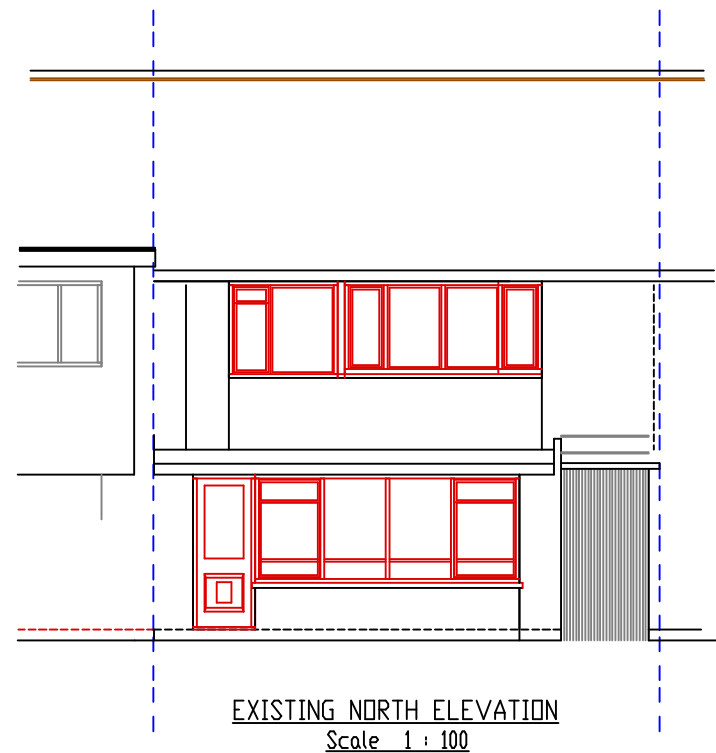


EXISTING NORTH ELEVATION
Scale 1 : 100

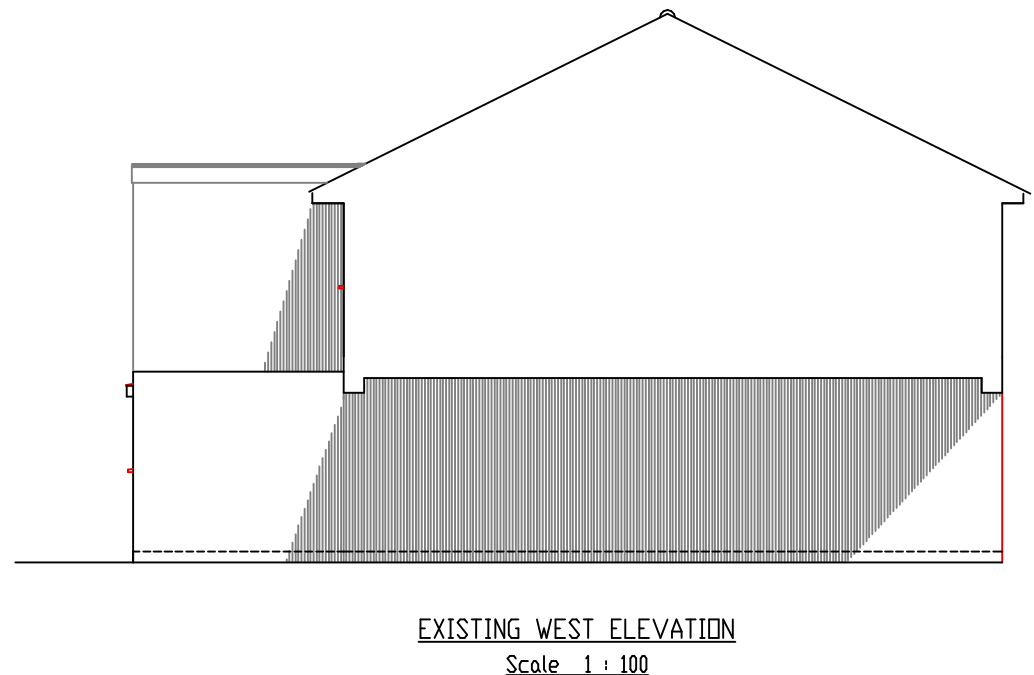

EXISTING WEST ELEVATION
Scale 1 : 100

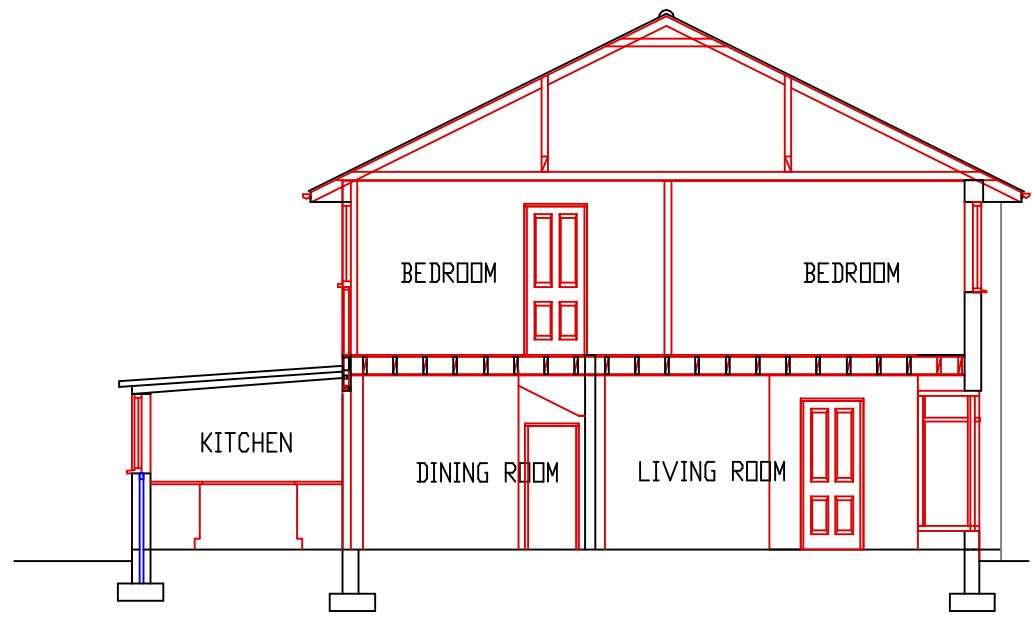

EXISTING SECTION
Scale 1 : 100

 

General Note:
Any discrepancy found must be reported before proceeding.
All dimensions are to be checked before proceeding with the work.
Drawing to be read in conjunction with Drg No. OAS/19/1781/2 - 4

OASIS BUILDING & PLANNING APPLICATIONS	
20 WANTAGE RD. READING, BERKSHIRE. RG30 2SE Tel: 0118 9573554 E-mail : oa.springer@btinternet.com	
PROPOSED DEMOLITION OF EXISTING EXTENSION & REBUILDING OF NEW REAR SINGLE STOREY EXTENSION Planning Application	
Client Mrs & Mrs S Bailey 49 Shepley Drive, Southcote, Reading, RG30 3HG	
Scale 1 : 100	File Name: 49ShepleyDriveBr19.dwg
Date July 2019	Drawn by OASpringer
Drawing No. OAS/19/1781/1	Rev. 0