



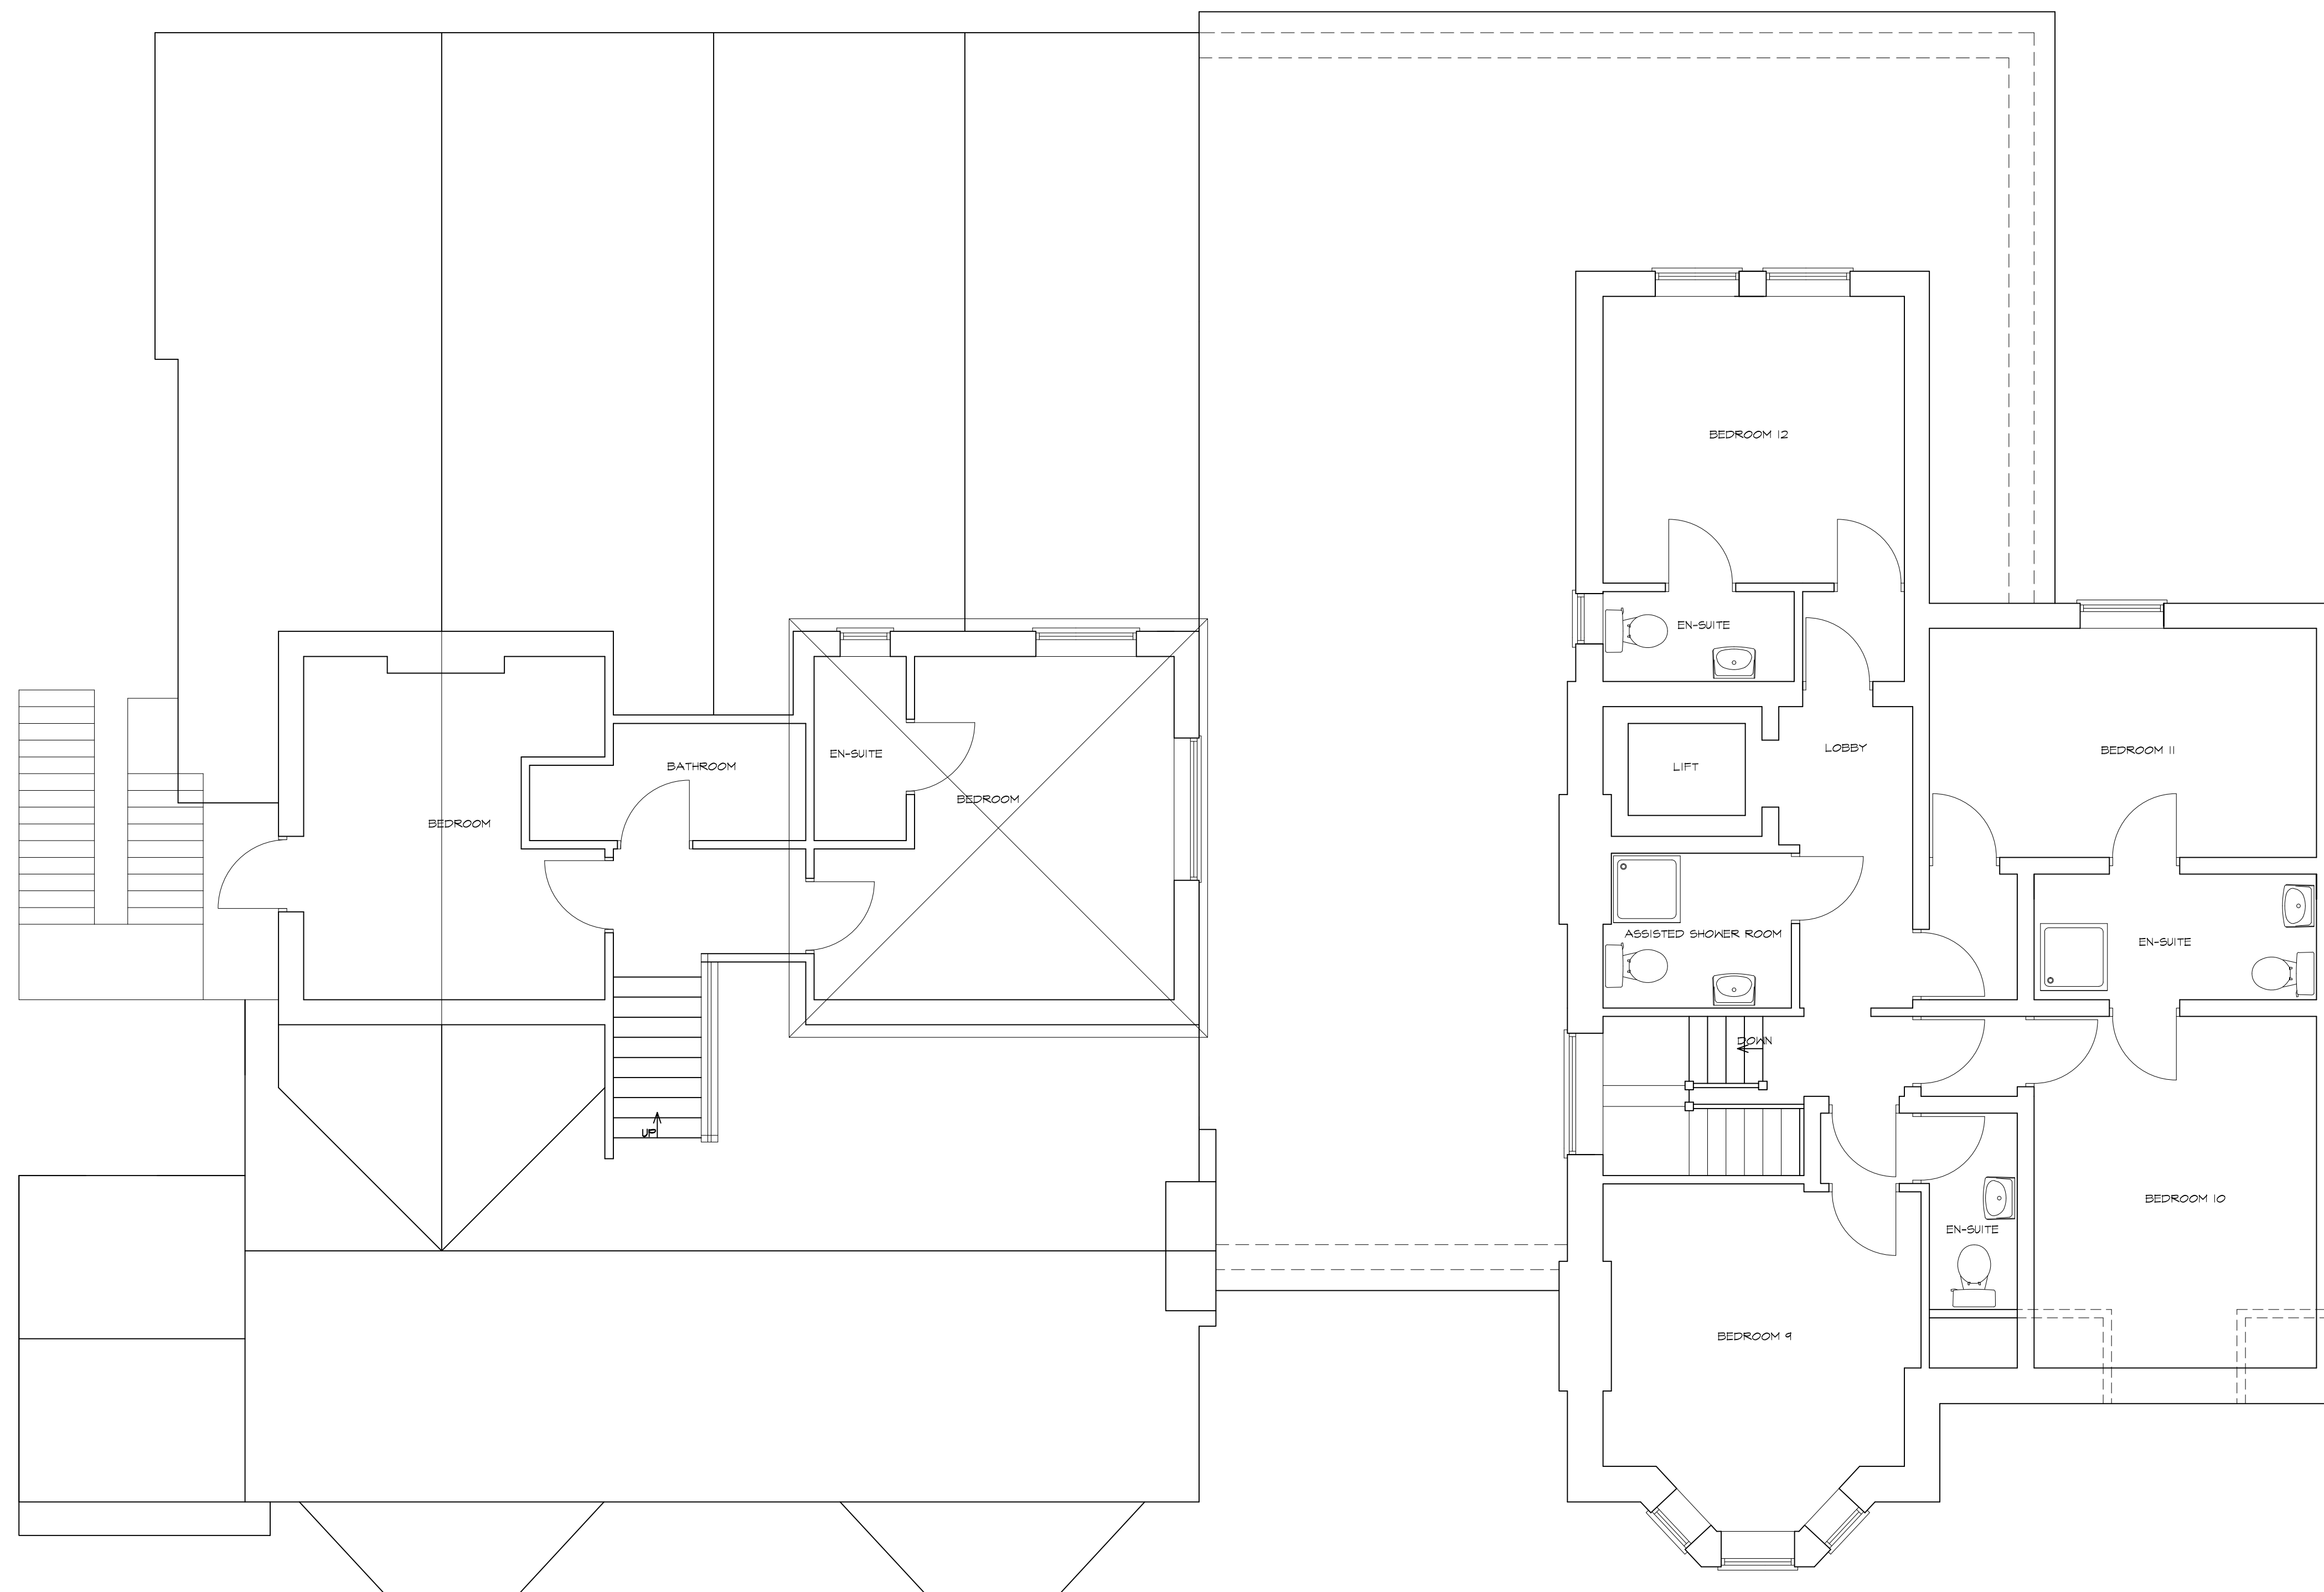

EXISTING SECOND FLOOR PLAN

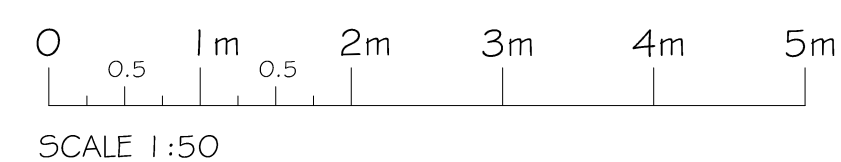

PROJECT PROPOSED DEVELOPMENT AT ; 2-4 COLLEGE ROAD READING RG6 1QD										
TITLE EXISTING SECOND FLOOR PLAN										
 CREATIVE DESIGN & STRUCTURE Ltd. HENSON HOUSE NEWTOWN ROAD HENLEY-ON-THAMES RG9 1HG Tel. 01491 411922 info@creativedesignandstructure.co.uk www.creativedesignandstructure.co.uk										
DRAWN DD	SCALE @ A1 1:50									
DATE DECEMBER 2018										
DRAWING No. 38218-03	REV. <table border="1"><tr><td></td><td></td><td></td></tr><tr><td></td><td></td><td></td></tr><tr><td></td><td></td><td></td></tr></table>									