



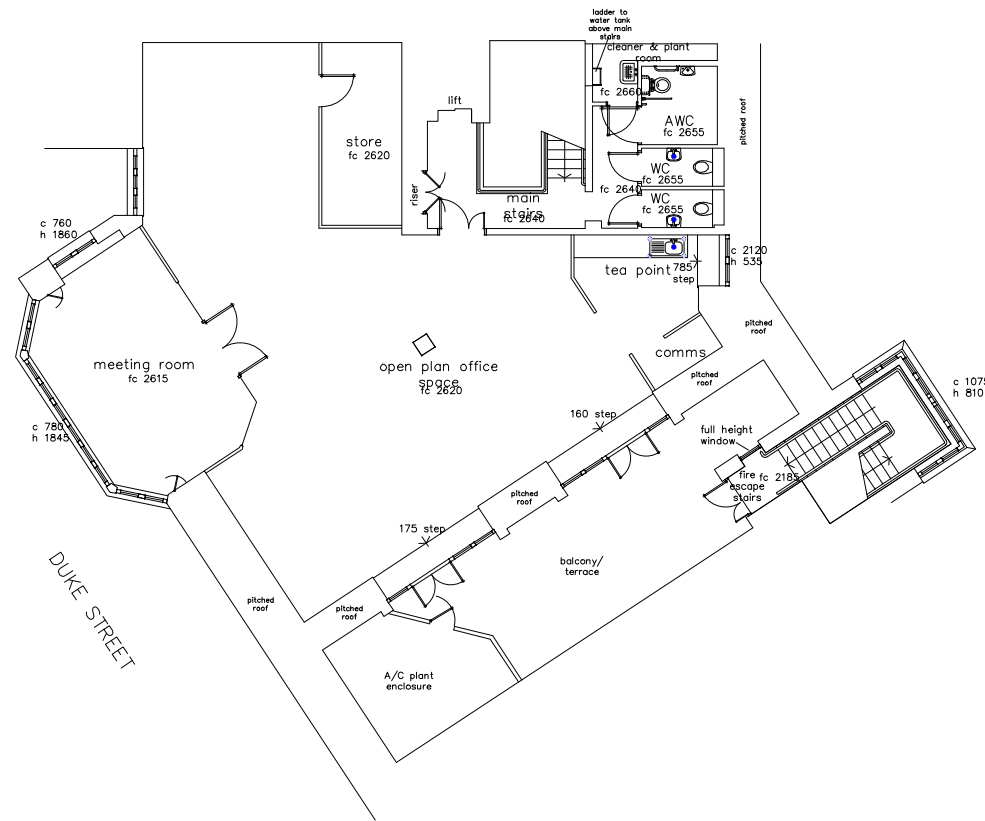

EXISTING FOURTH FLOOR PLAN
SCALE 1:200

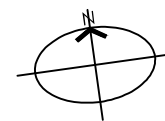

Rev:



6 Wrotham Business Park
Barnet, Herts
EN5 4SZ

t: 0208 275 1080
e: enquiries@planningconsent.com
w: www.planningconsent.com

Drawing Title: Existing Fourth Floor Plan
Drwn: srt
Project: P.D.Application
Scale: 1:200@A3
Date: April 2019

Location: Dukesbridge Chambers, Reading, RG1 4SA
Drawing No: 5016 44

Copyright and design right held by Stuart Henley & Partners Ltd. No unauthorised reproduction permitted.