


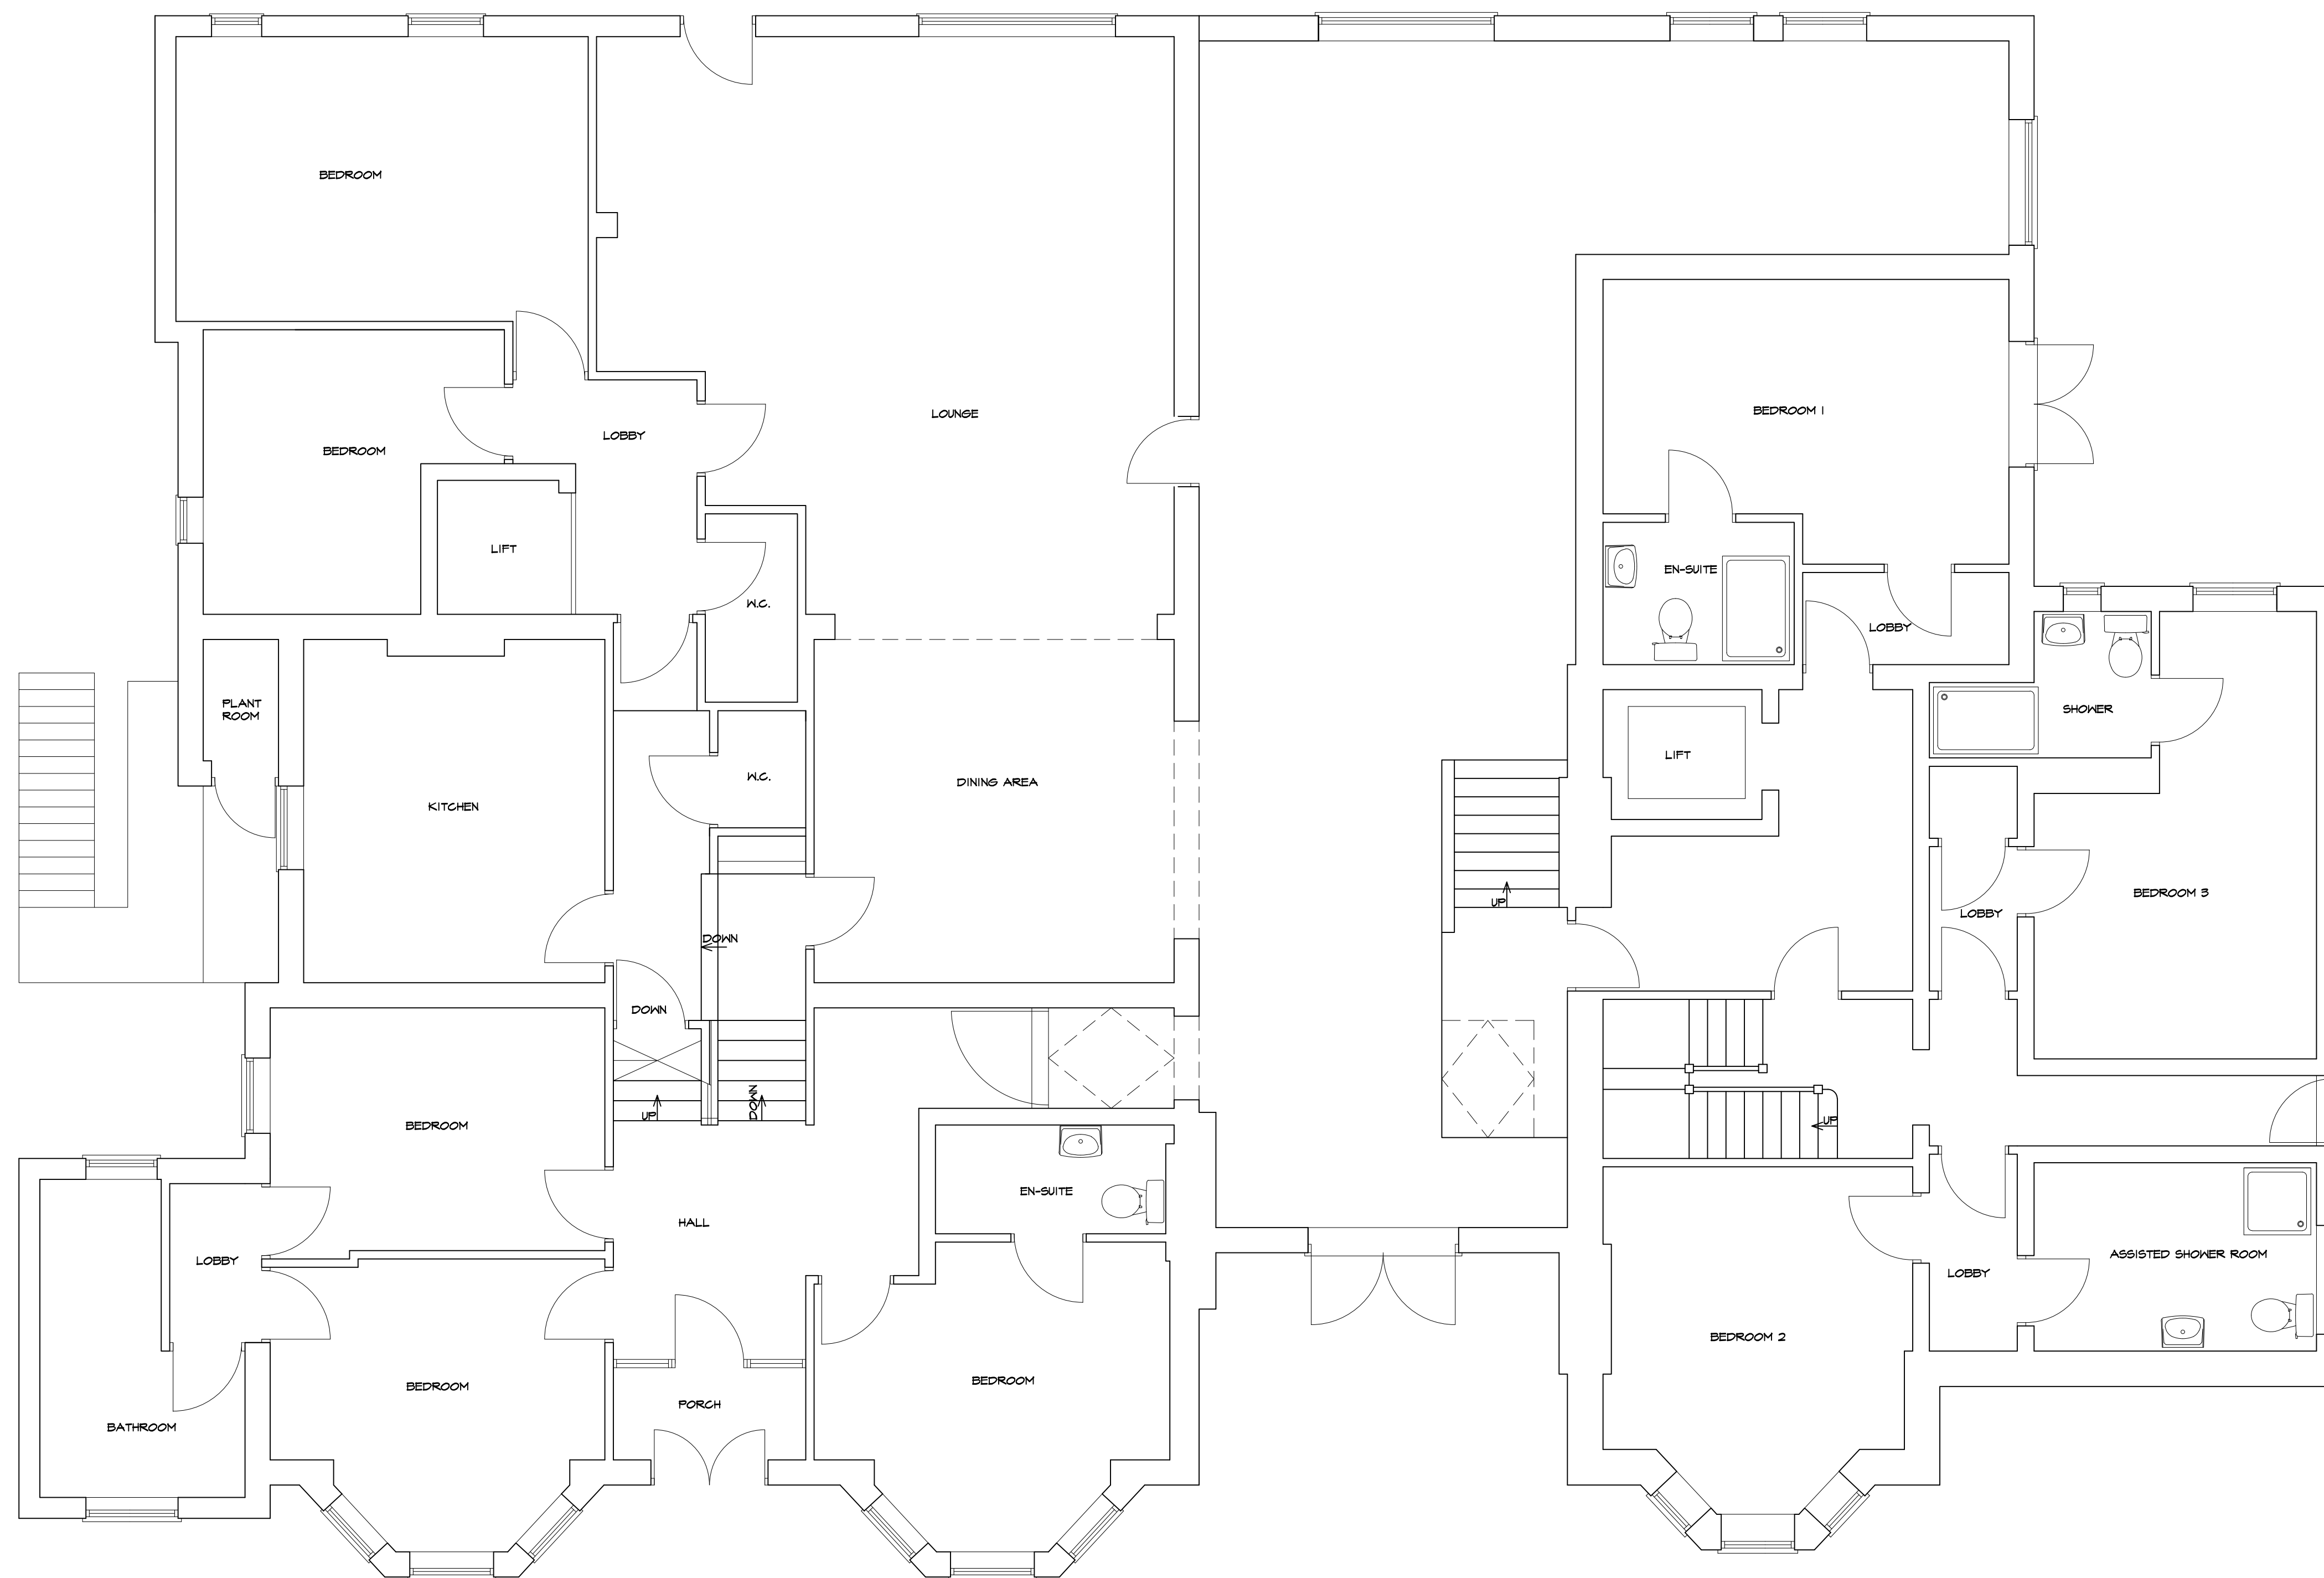

EXISTING GROUND FLOOR PLAN

0 0.5 1m 2m 3m 4m 5m
SCALE 1:50

PROJECT PROPOSED DEVELOPMENT AT ; 2-4 COLLEGE ROAD READING RG6 1QD				
TITLE EXISTING GROUND FLOOR PLAN				
 CREATIVE DESIGN & STRUCTURE Ltd. HENSON HOUSE NEWTOWN ROAD HENLEY-ON-THAMES RG9 1HG Tel. 01491 411922 info@creativedesignandstructure.co.uk www.creativedesignandstructure.co.uk				
DRAWN DD	SCALE @ A1 1:50			
DATE DECEMBER 2018				
DRAWING No.	REV.			
38218-01	<table border="1"><tr><td></td><td></td><td></td></tr></table>			