



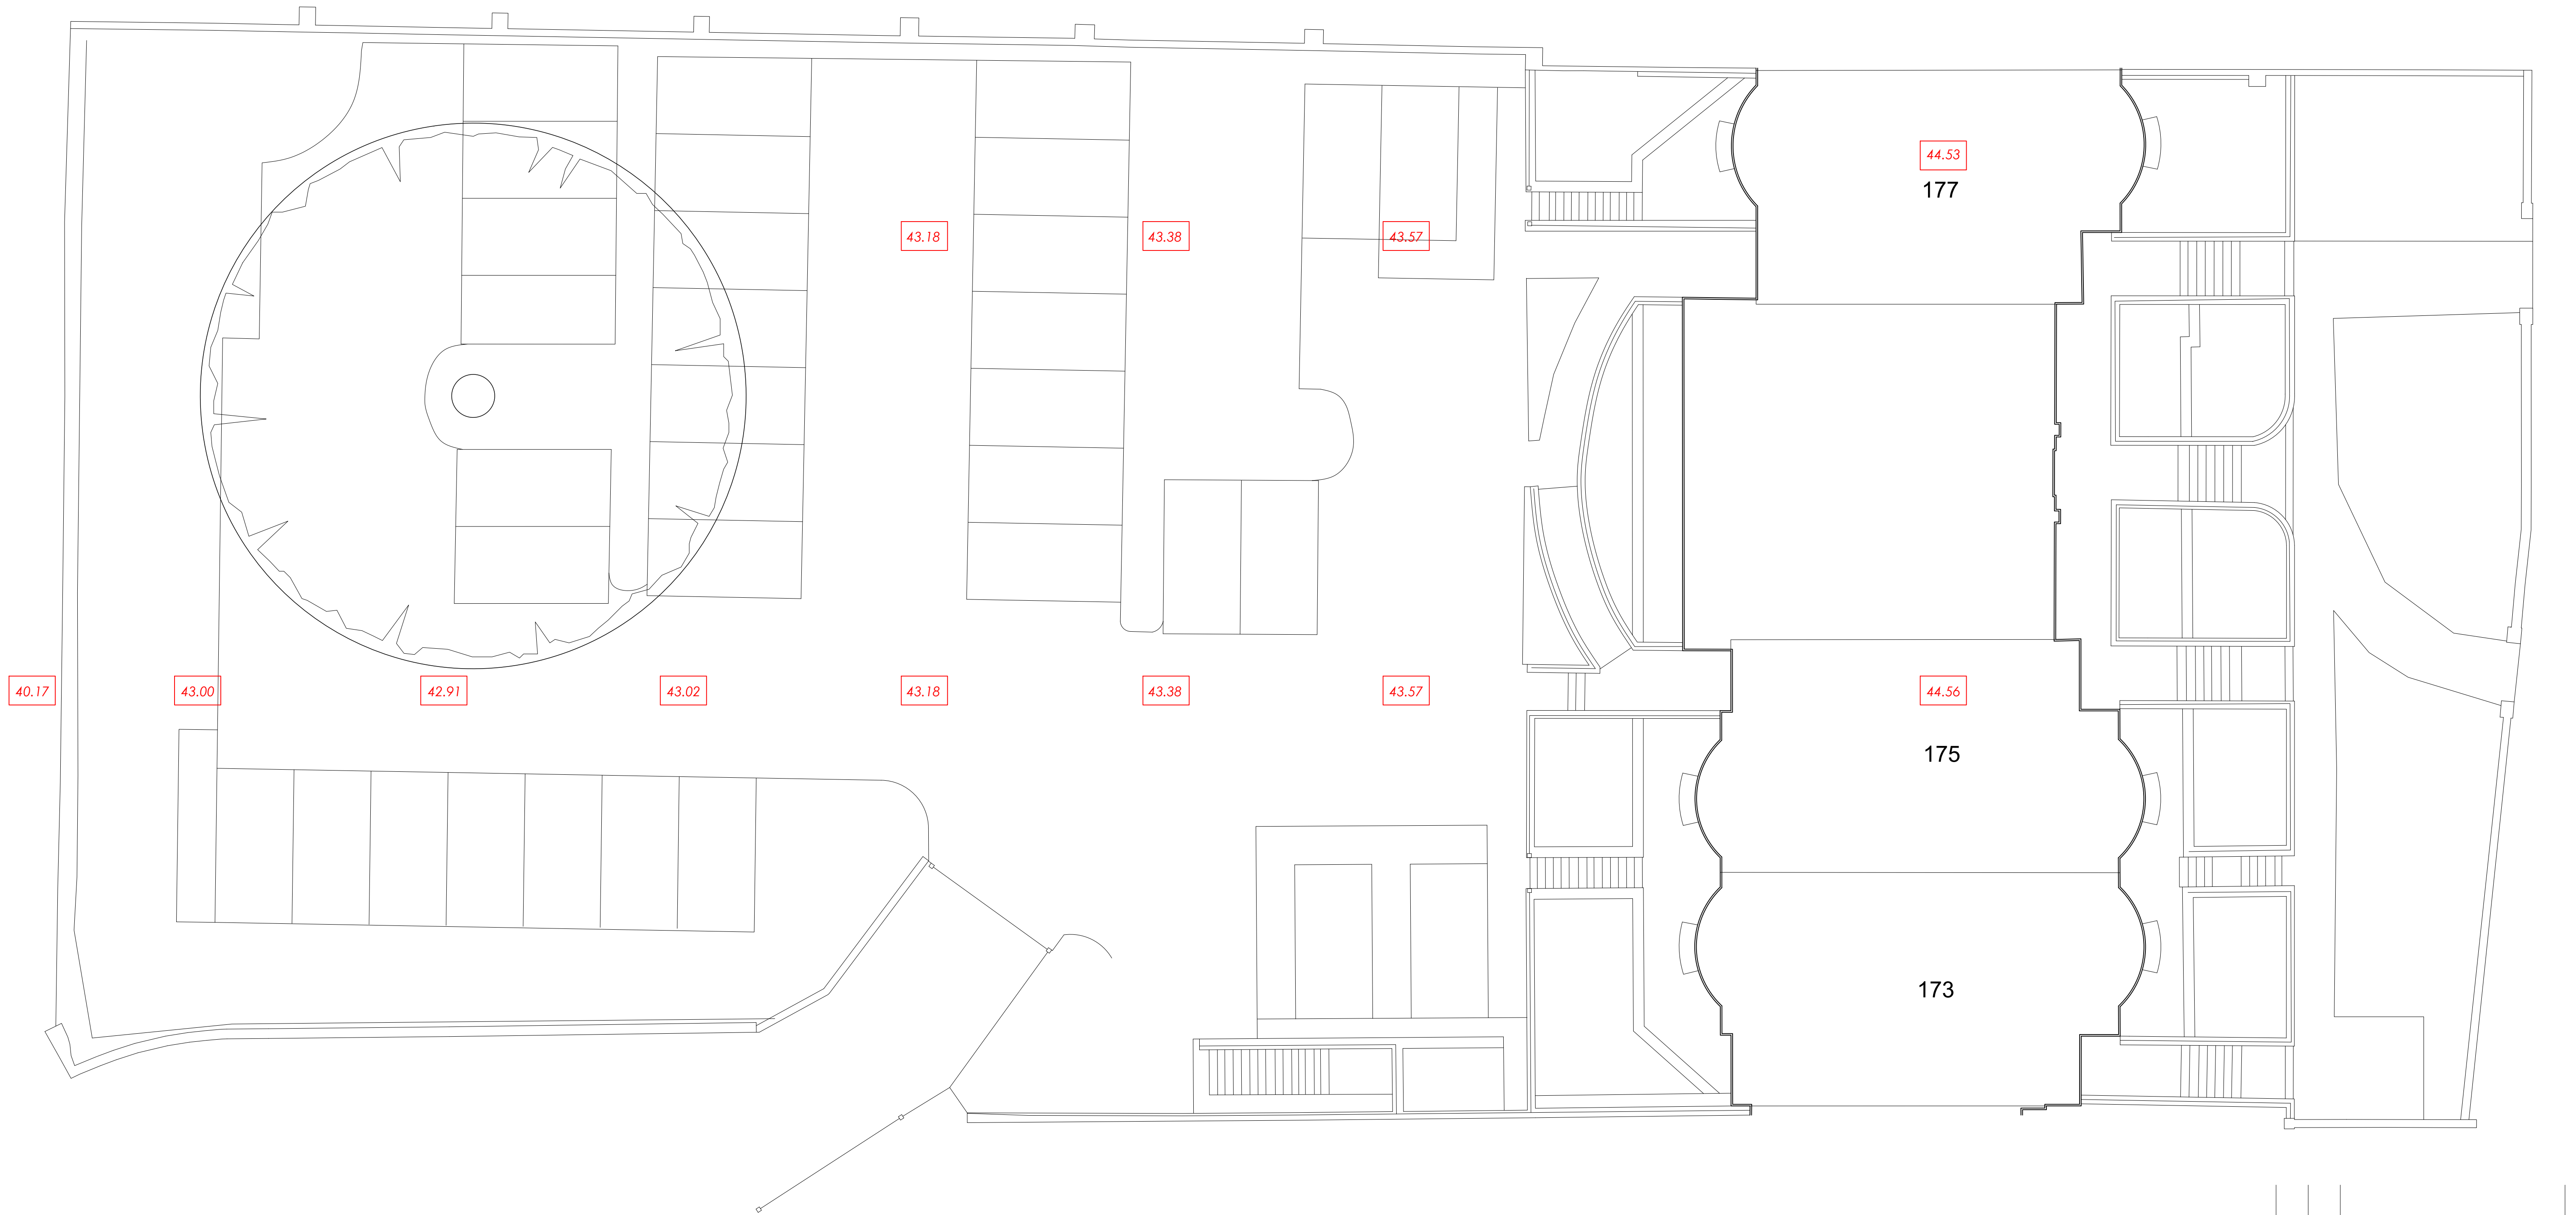

Existing Site Plan - Scale 1:100

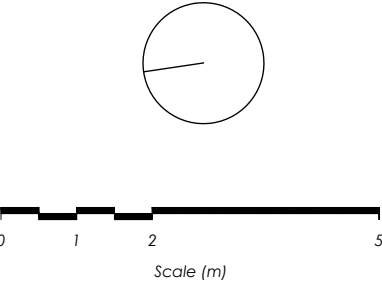

A	10.06.19	Planning Application
Revisions		
Client		
Project		
Residential Development 173-177 Kings Road Reading Berkshire RG1 4EX		
Status		
Planning		
Date		
2018.07.18		
Scale		Size
1:100		A1
Title		
Existing Site Levels Plan		
Number	Revision	
17.35-115	A	

Spires Architects

9 Monks Way | Reading | RG30 3DP
Tel 07495 529905