

DO NOT SCALE FROM THIS DRAWING. ALL DIMENSIONS TO BE CHECKED ON SITE. ANY DISCREPANCIES MUST BE REPORTED TO THE ARCHITECT FOR VERIFICATION PRIOR TO COMMENCEMENT OF THE EFFECTED WORKS. IF IN DOUBT ASK. THIS DRAWING IS COPYRIGHT.

Rev No	Date	Revision note
P1	21.11.2018	Preliminary Issue.

A


B

C

D

E

F

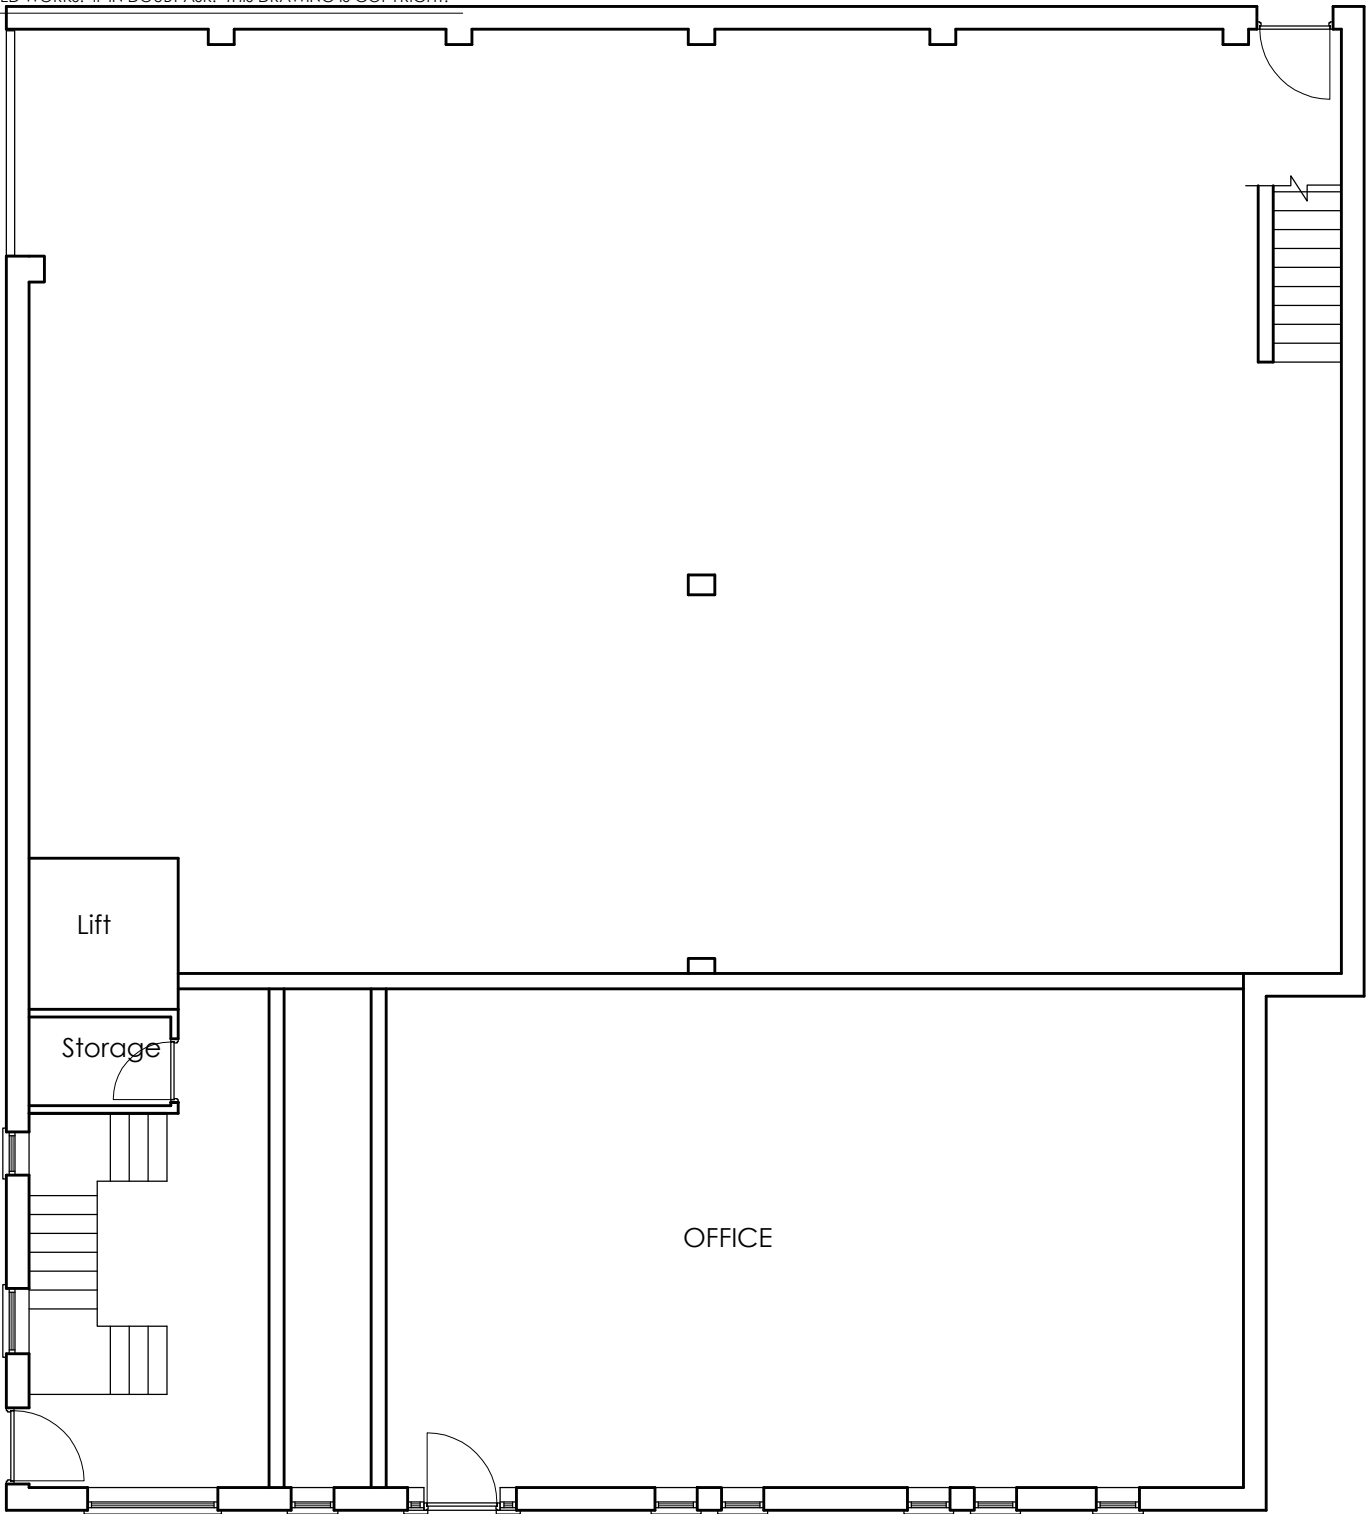

GROUND FLOOR PLAN

A


B

C


D

E

F

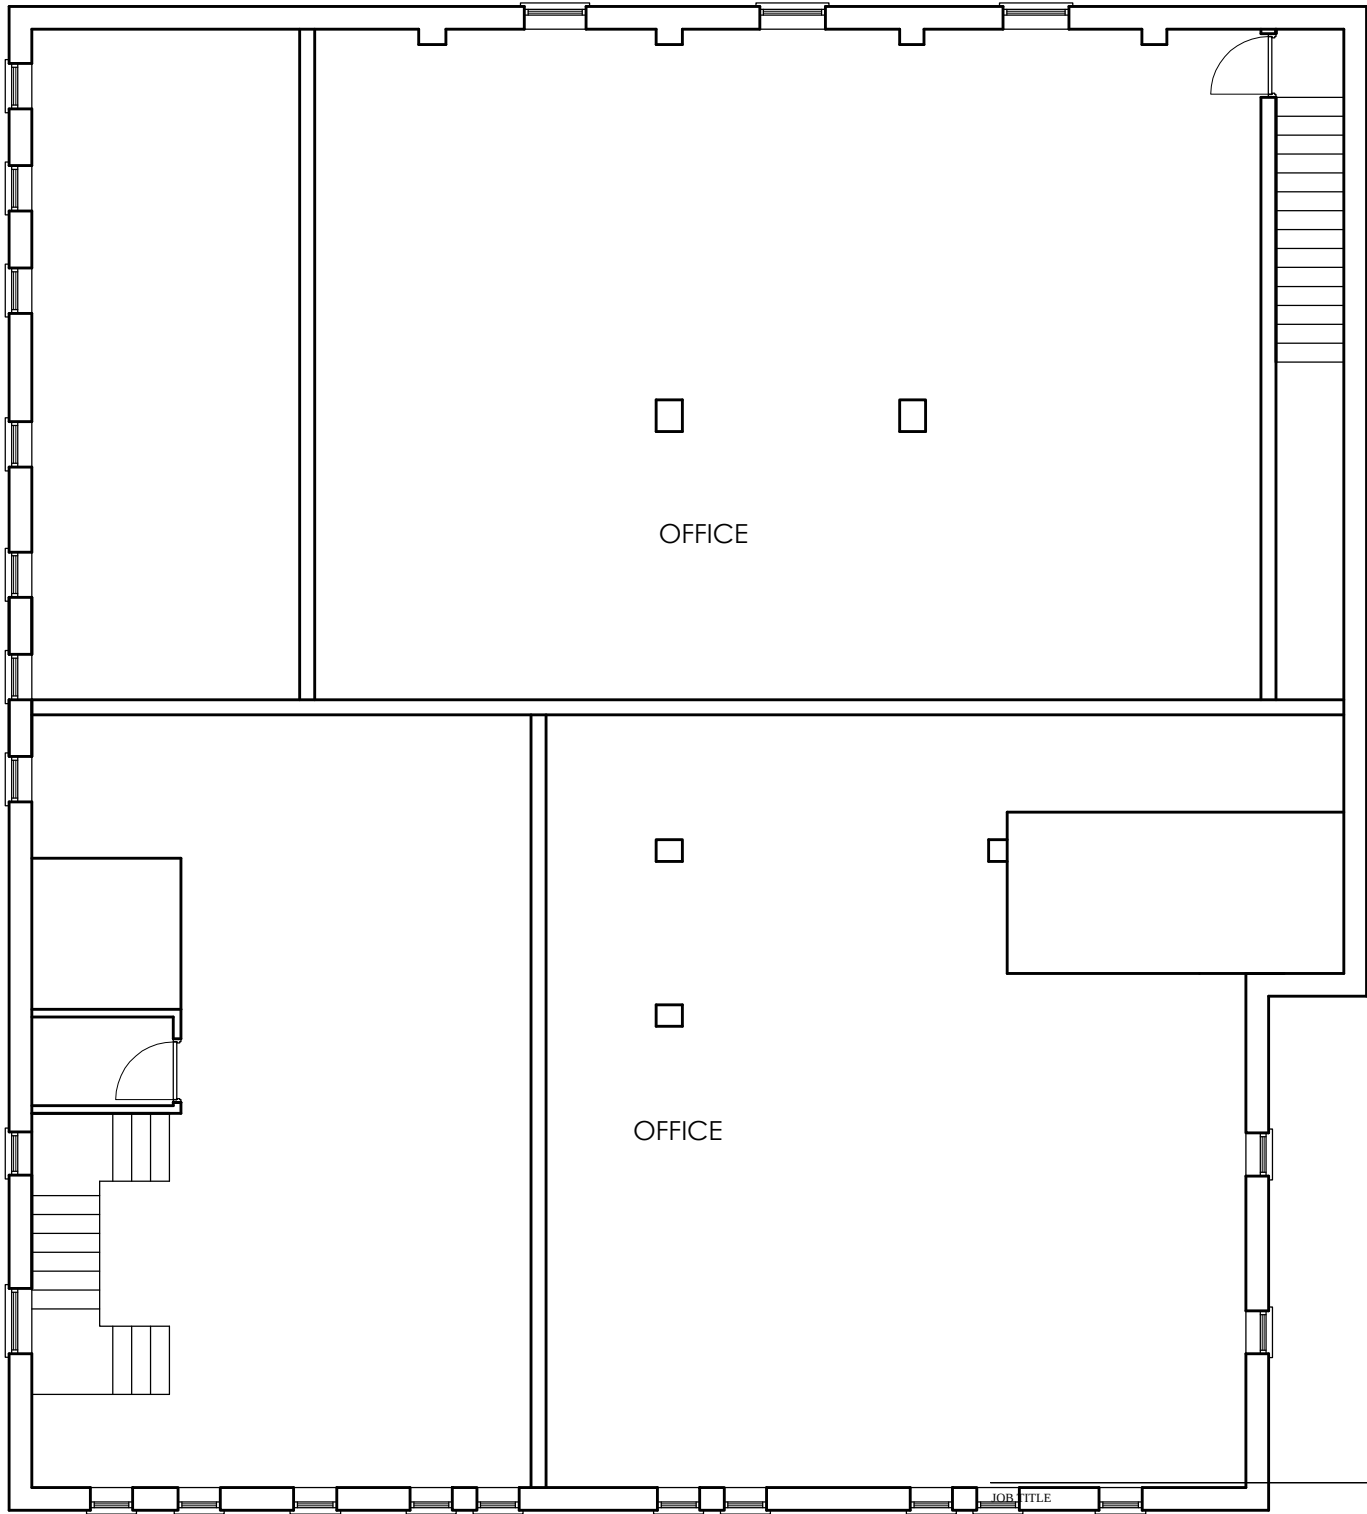

FIRST FLOOR PLAN

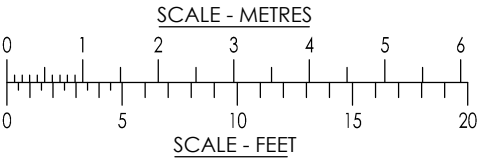

CEDAR HOUSE
VINE LANE HILLINGDON
UXBRIDGE UB10 0NF
TEL: (01895) 272 446
FAX: (01895) 272 483
EMAIL: admin@jpbarchitects.co.uk

85-87 BASINGSTOKE ROAD
READING
RG2 0HA

DRG TITLE
EXISTING GROUND AND FIRST FLOOR
PLANS

SCALE
1:100 @ A3

JOB NO.
10979

DRG NO.
102

DATE
OCT '17

REV
P1