



© This drawing remains the property of The Keen Partnership and shall not be copied without prior written consent.

All dimensions to be checked on site and any discrepancies to be reported before work commences.

 

Notes:

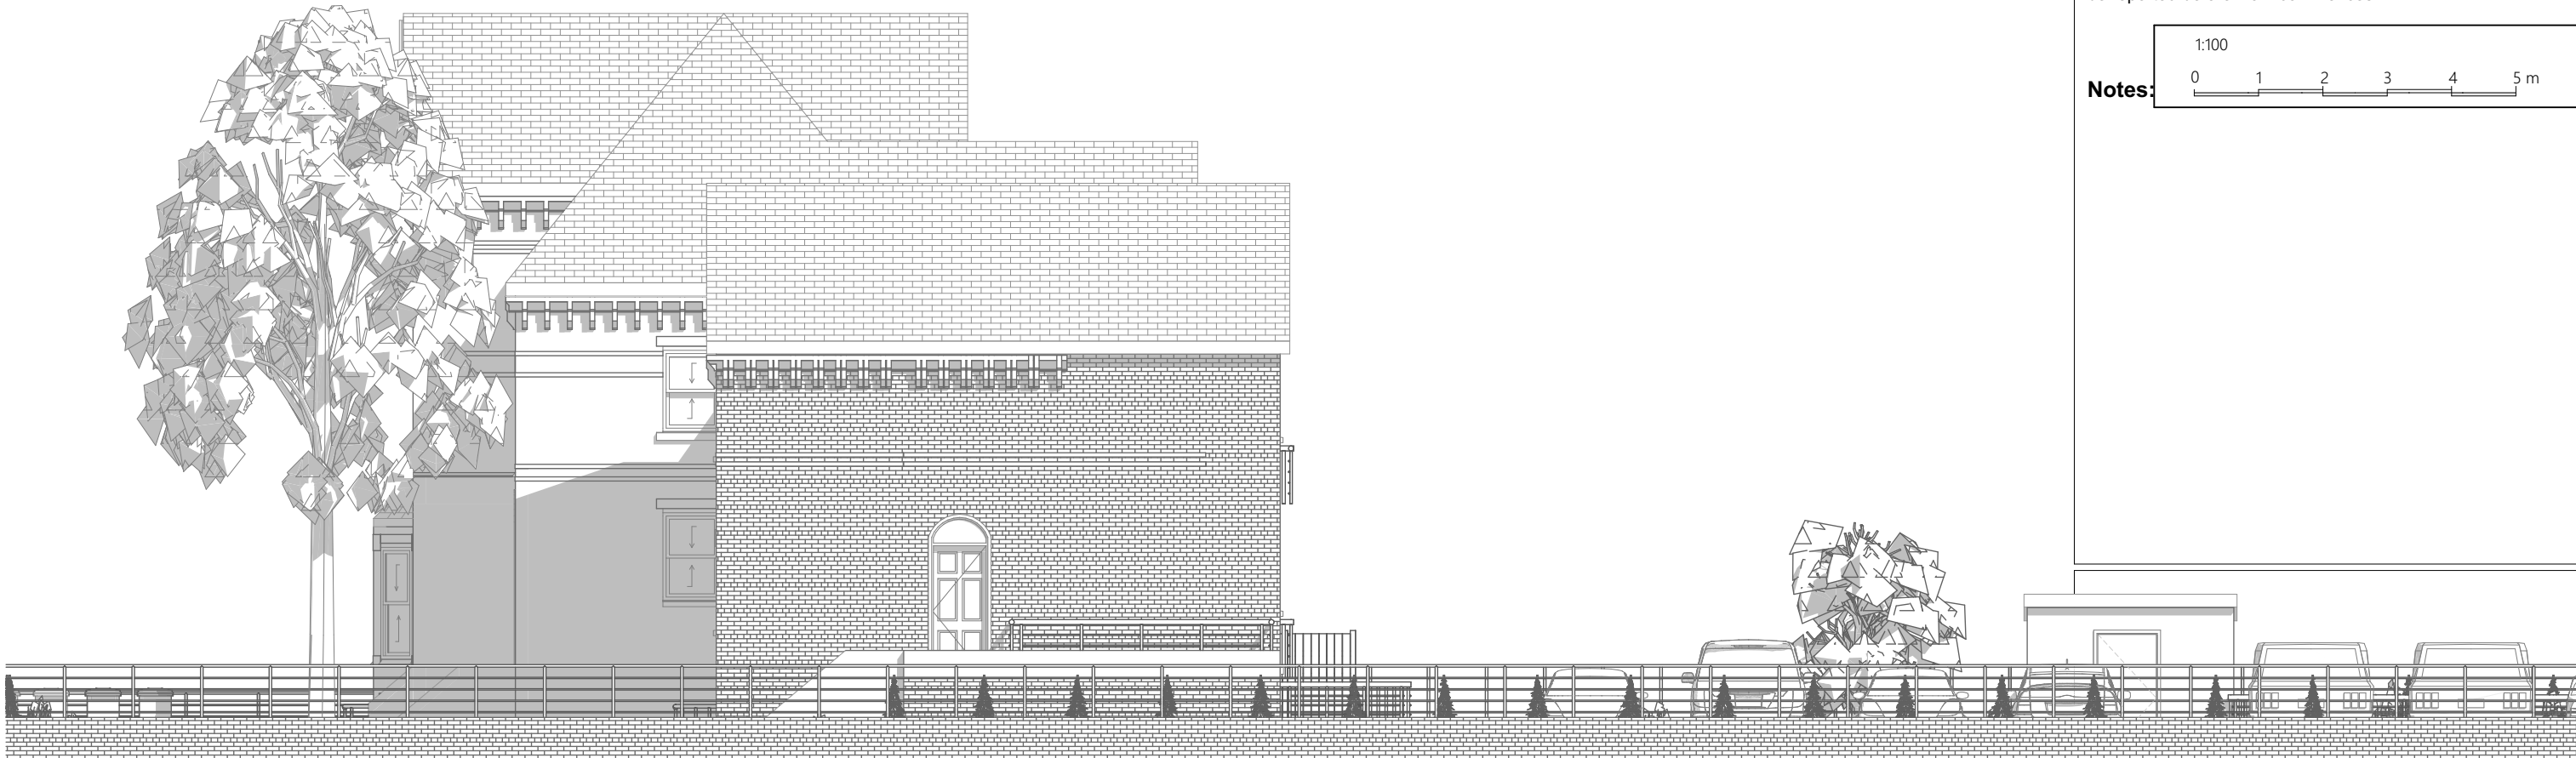

3

North Elevation

1:100



1

Rear Elevation

1:100

**THE
KEEN
PARTNERSHIP**

The Courtyard
Edinburgh Road
Reading RG30 2UA
Tel: 0118 9510 855
Fax: 0118 9510 866
chris@keenpartnership.co.uk
www.keenpartnership.co.uk

cabe
chartered association
of building engineers

RICS

Client:

Mr & Mrs Dhillon

Job Title:

**40 Bulmershe rd
42 Bulmershe Road Reading RG1 5RJ**

Drawing Title:

**Proposed Rear and North
Elevation**

Drawing Date:

14-02-2018

Status:

Planning

Issue Date:

16/10/2019

Drawn By:

CP

Scale:

1:100@A3

Job No:

8769-18

Drawing No:

PL-10

Rev:

D