


SCALE 1:50

EXISTING GROUND FLOOR PLAN

PROJECT  
PROPOSED DEVELOPMENT AT ;  
66 ERLEIGH ROAD  
READING  
RG1 5NH

TITLE  
  
EXISTING GROUND  
FLOOR PLAN

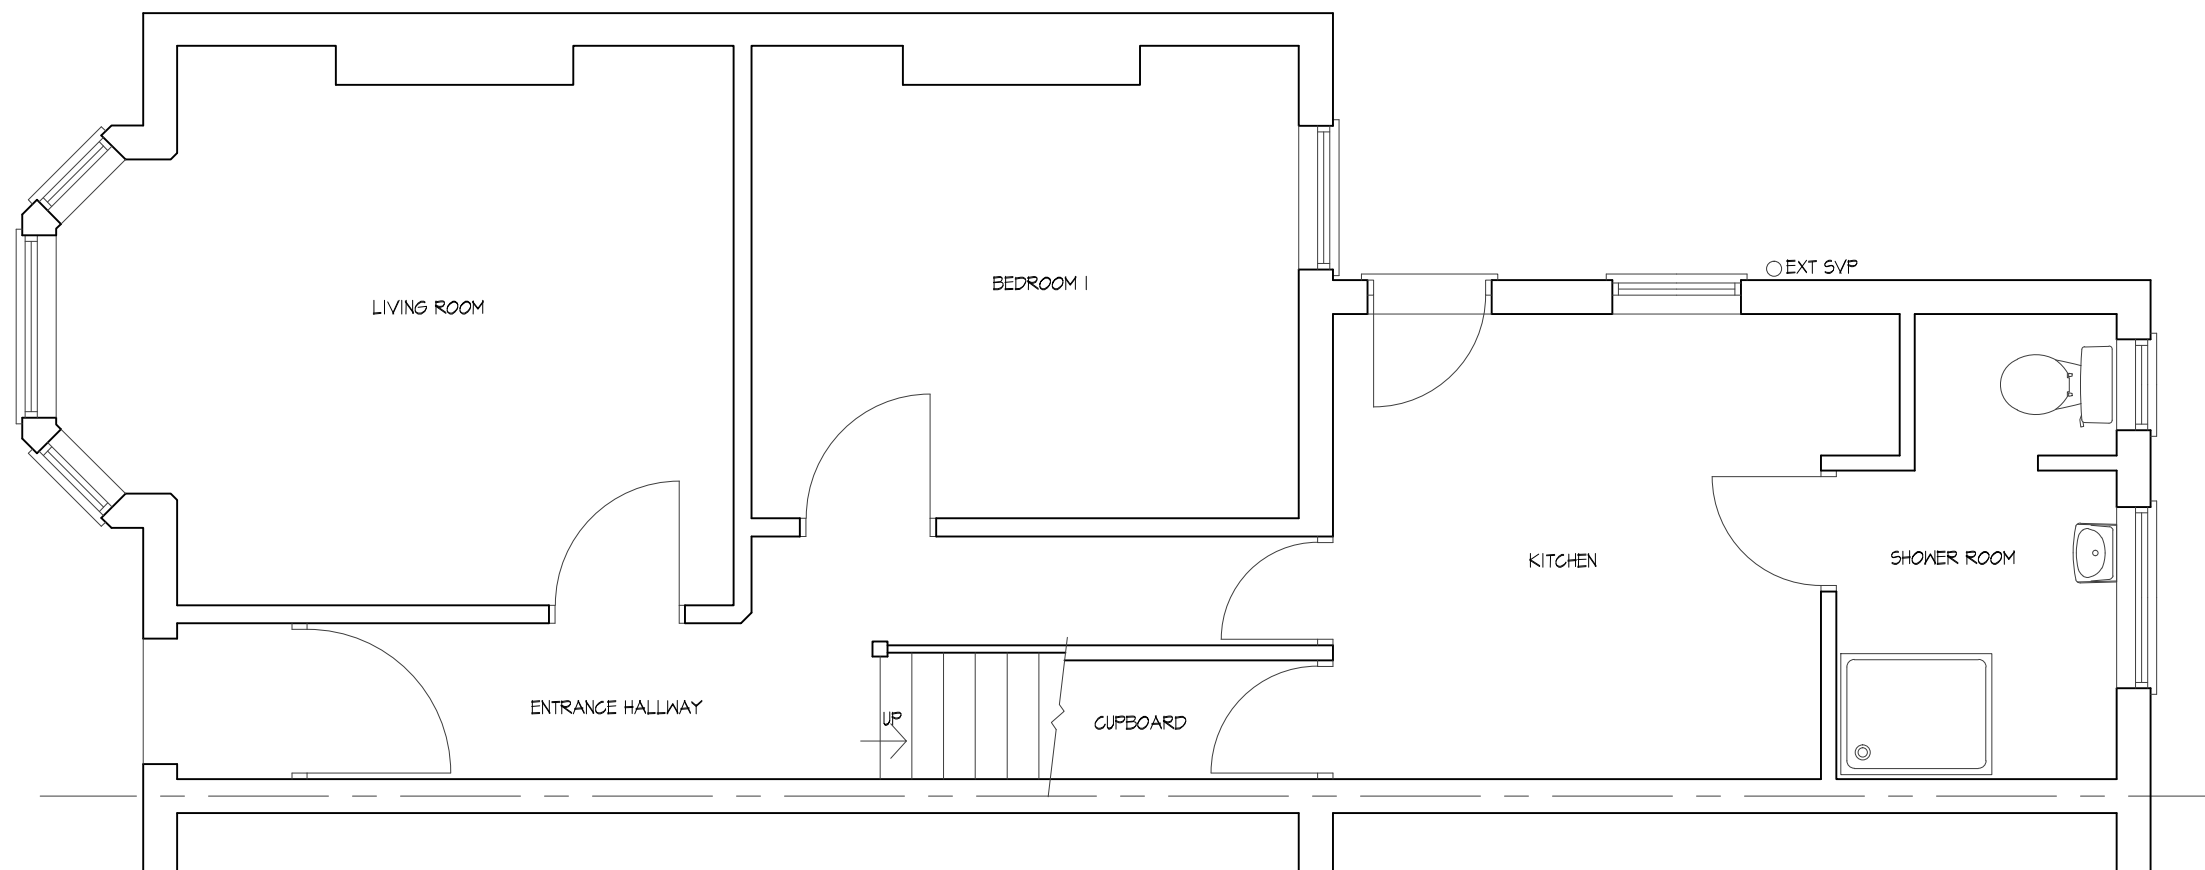

CREATIVE DESIGN &  
STRUCTURE Ltd.

HENSON HOUSE NEWTOWN ROAD  
HENLEY-ON-THAMES RG9 1HG  
Tel 01491 411922

info@creativedesignandstructure.co.uk www.creativedesignandstructure.co.uk

|                  |                        |  |  |  |  |
|------------------|------------------------|--|--|--|--|
| DRAWN<br>HC      | SCALE @ A3<br><br>1:50 |  |  |  |  |
| DATE<br>MAY 2018 |                        |  |  |  |  |
| DRAWING No.      | REV.                   |  |  |  |  |
| 27619-01         |                        |  |  |  |  |