
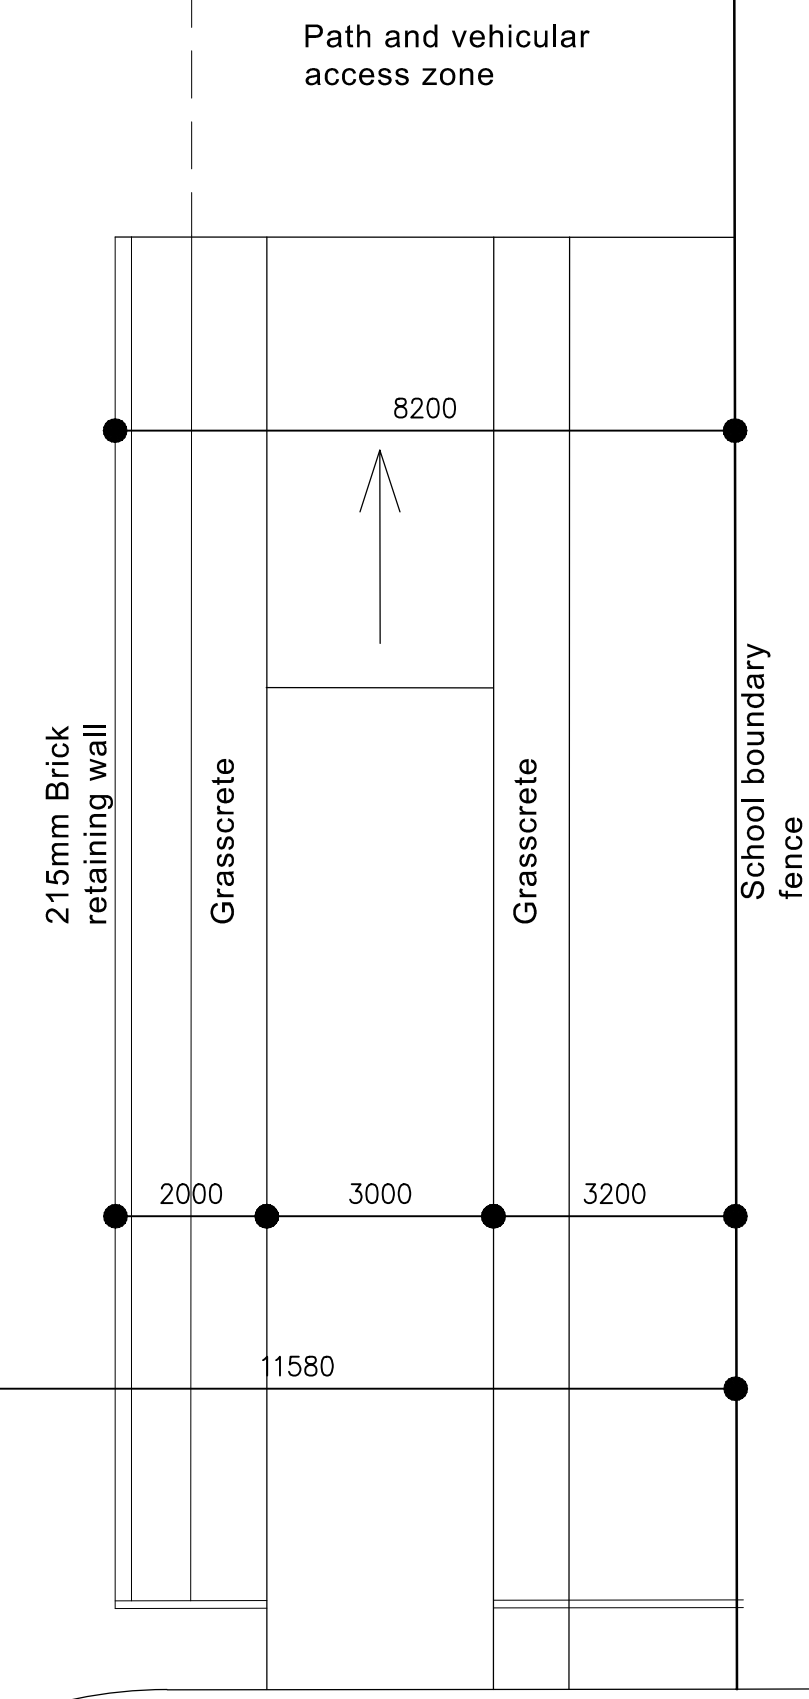


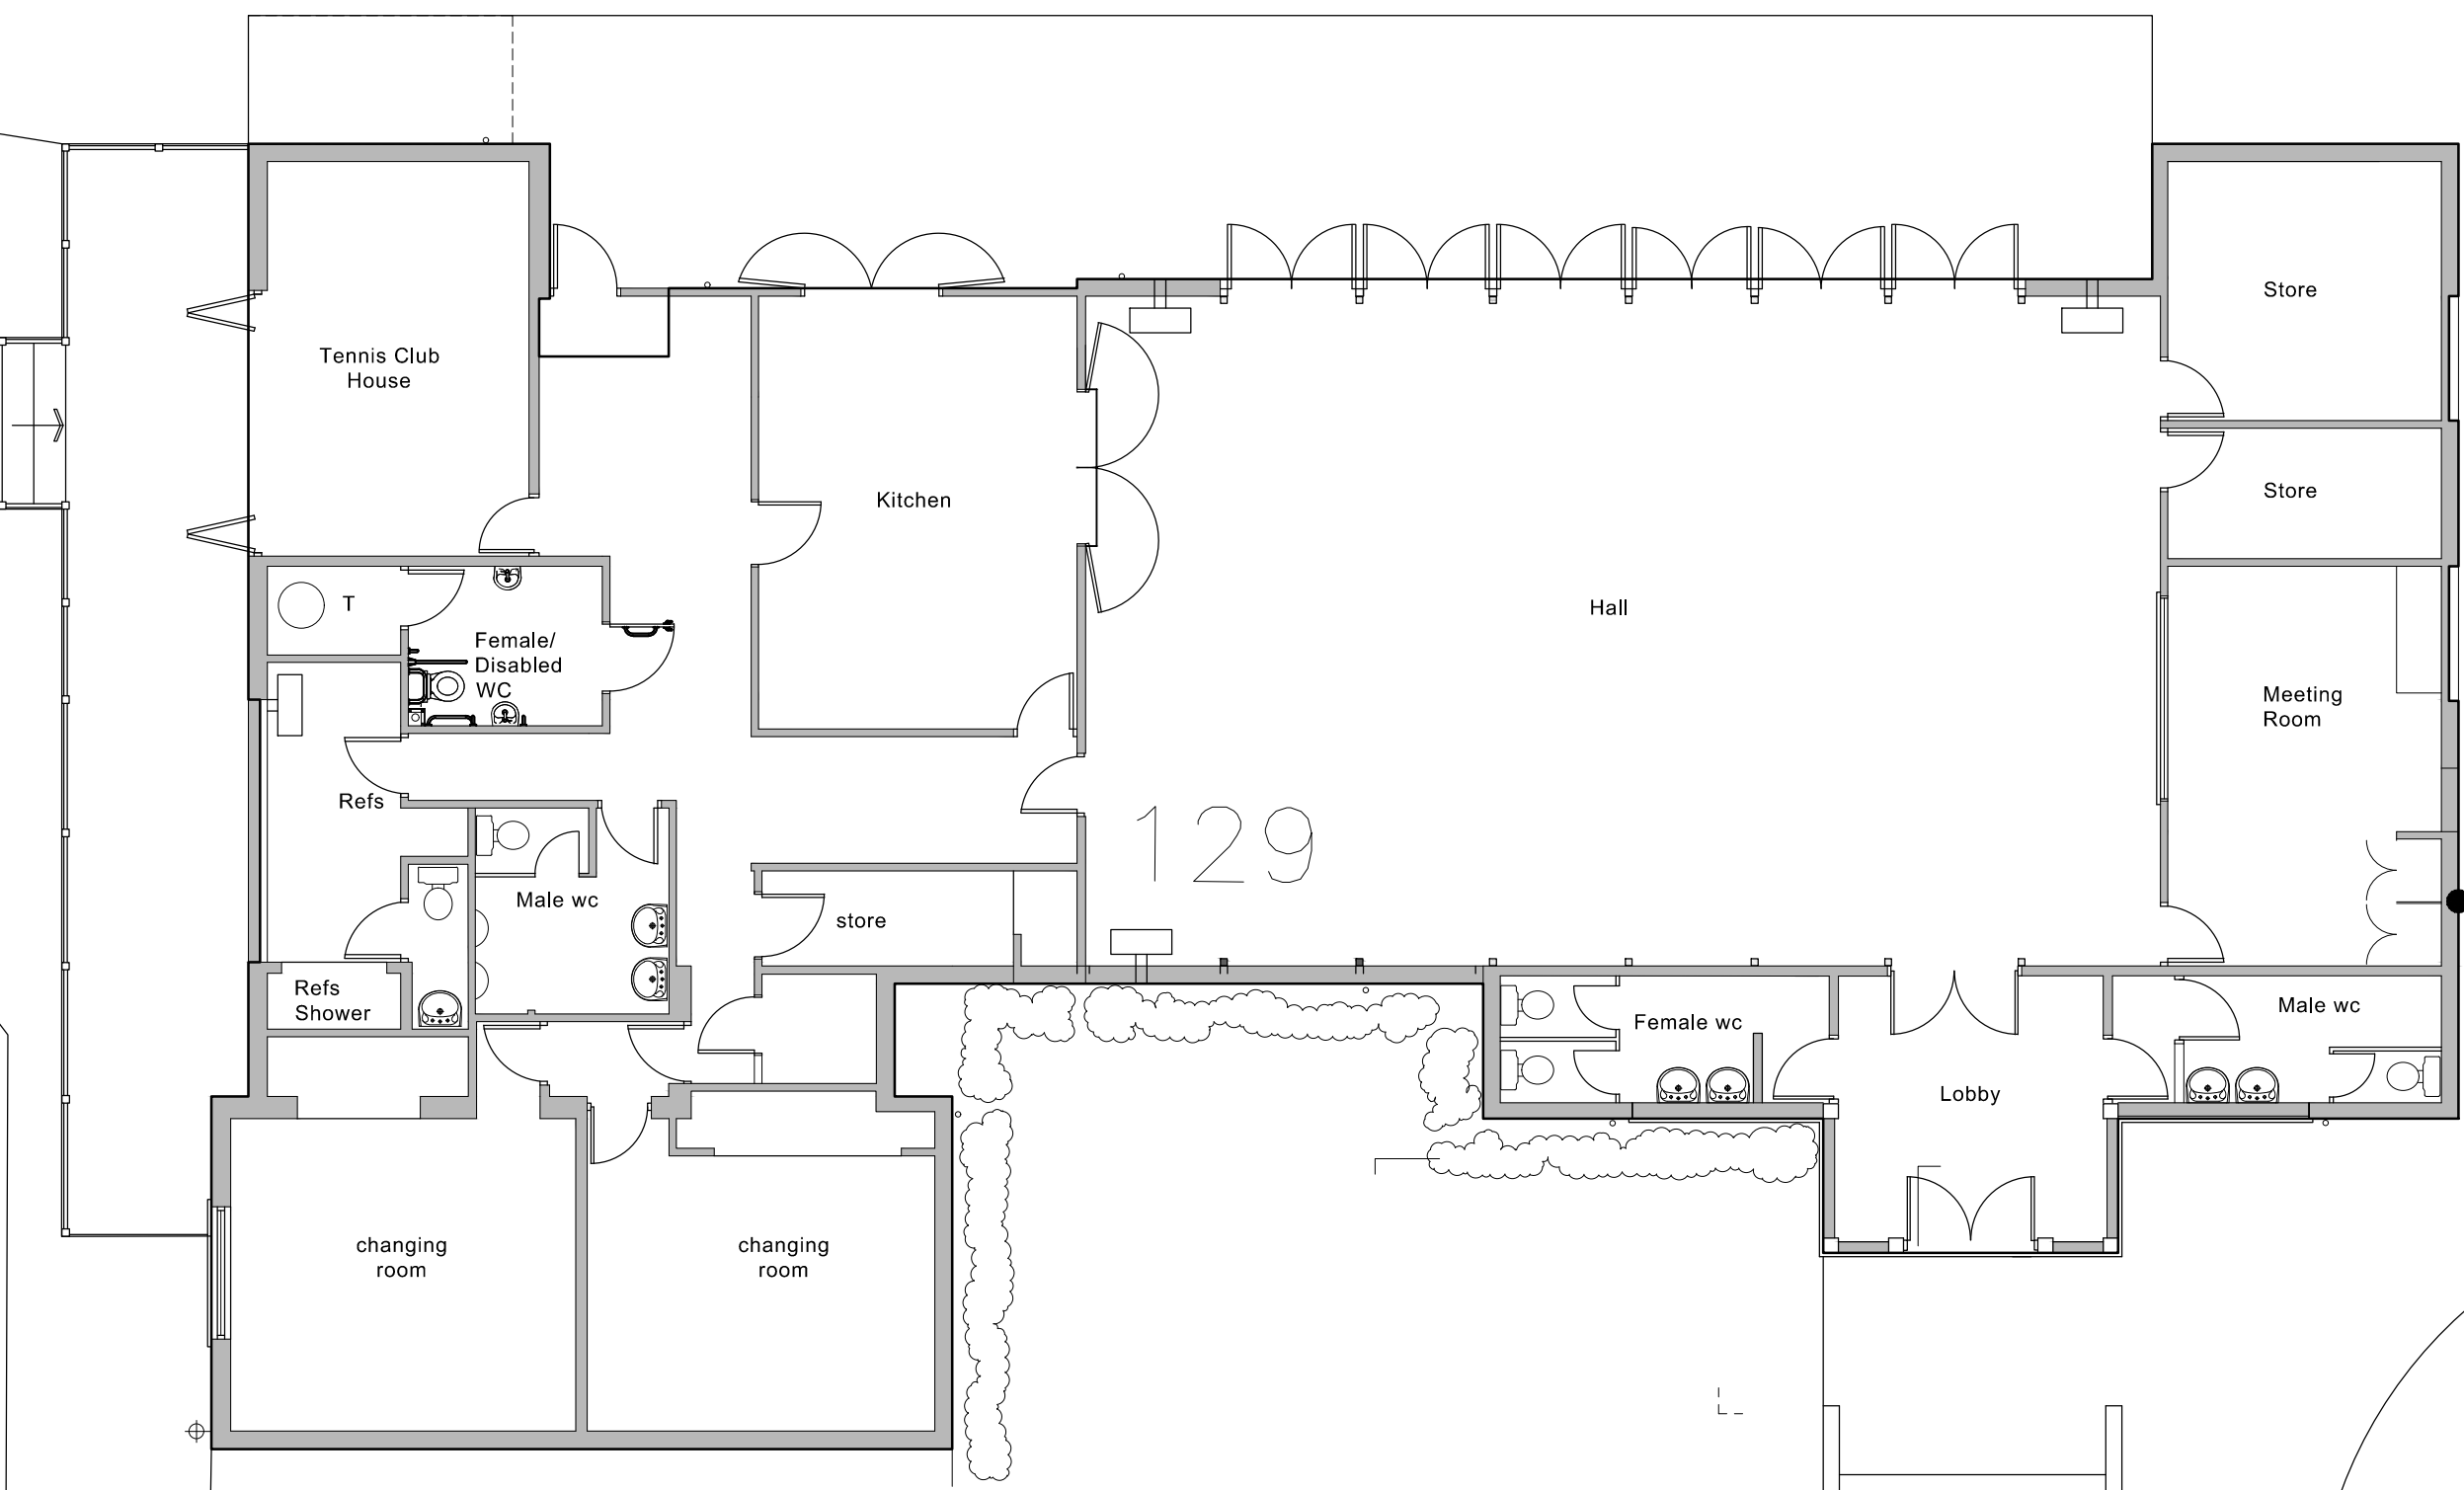

REV	COMMENTS	DATE

DAY.TANNER
ARCHITECTURE & PLANNING
www.daytanner.co.uk info@daytanner.co.uk 0118 989 0808

CLIENT	Mapledurham Pavilion
PROJECT	Mapledurham Pavilion, Upper Woodcote Road Reading, Berkshire
DRAWING	Existing Ground floor plan with vehicular access zone

STATUS	DATE	Jul 2019
SCALE	1:100 @ A1	DRAWN DR CHECKED NO 3042/300 REV A

THIS DRAWING MUST NOT BE SCALED UNLESS ISSUED FOR PLANNING PURPOSES. ALL DIMENSIONS ARE TO BE VERIFIED PRIOR TO SETTING OUT, COMMENCING WORK, OR PRODUCTION OF FABRICATION DRAWINGS. REPORT ANY DISCREPANCIES TO THE SUPERVISING OFFICER IMMEDIATELY. ©