

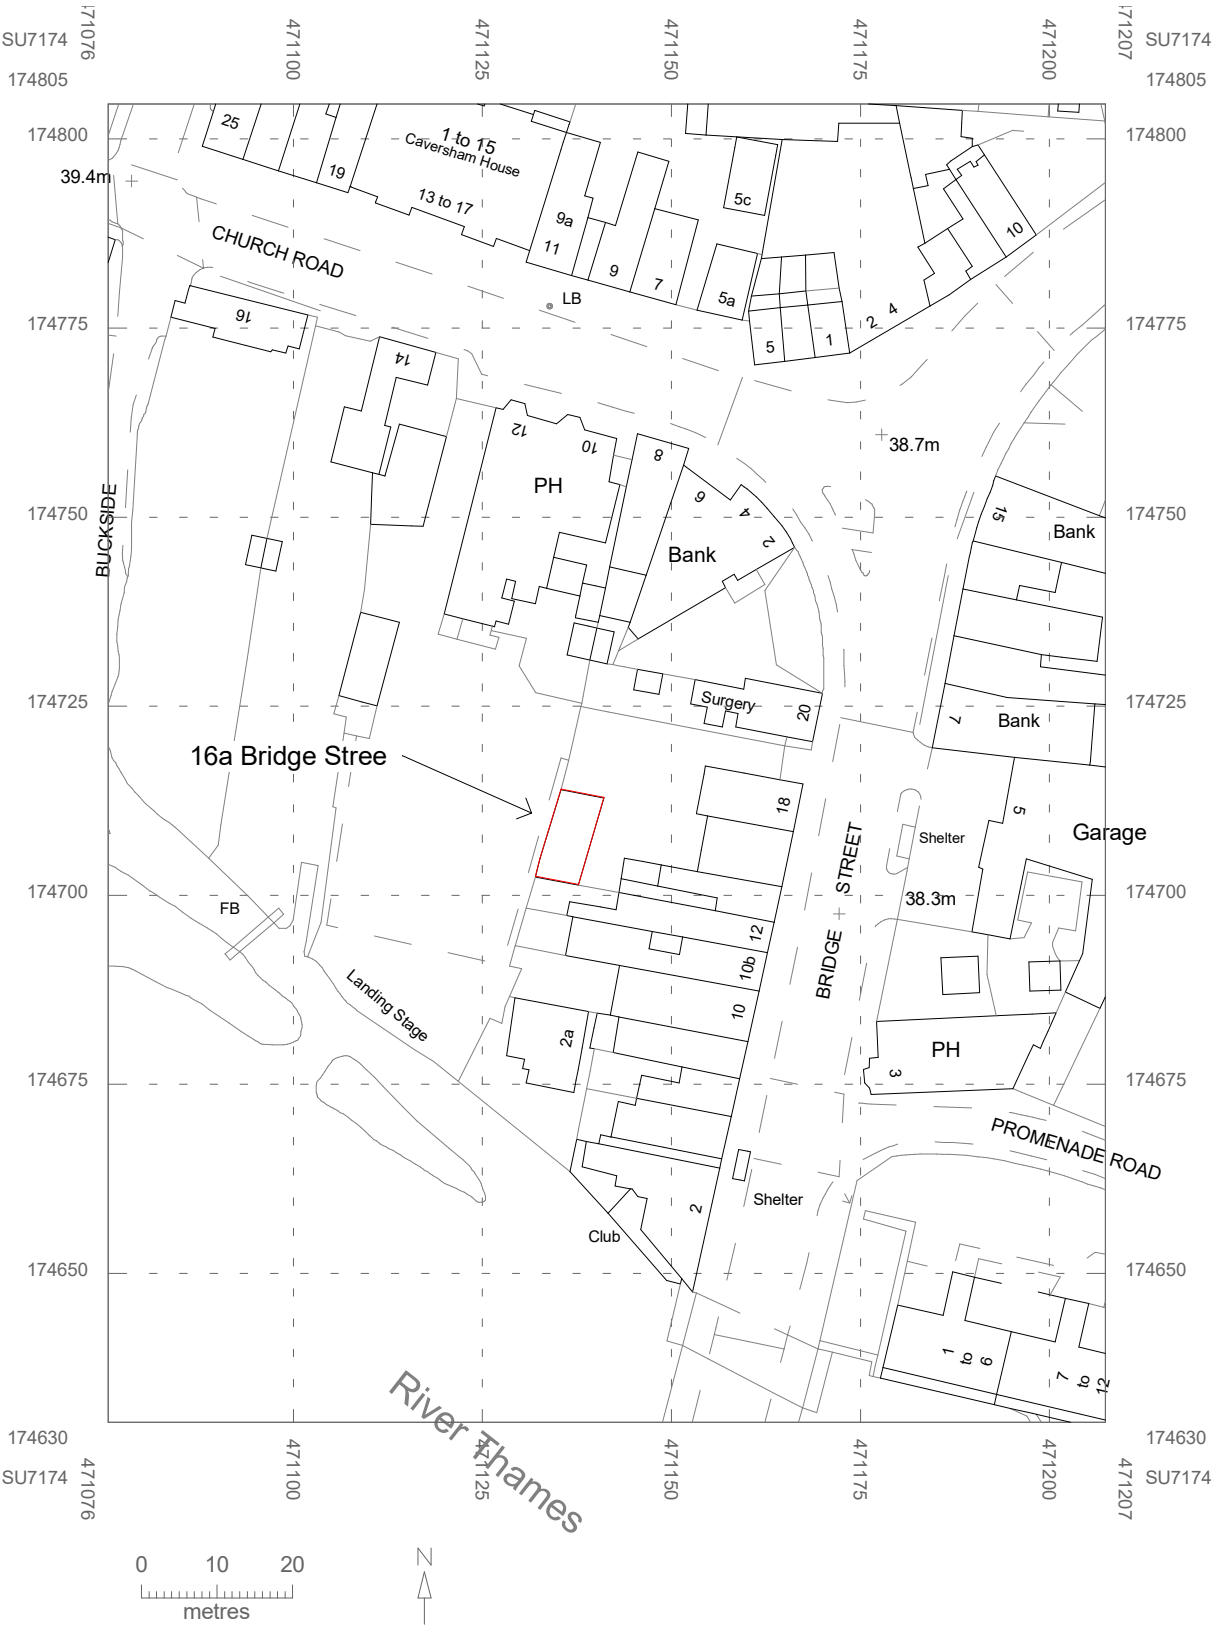



- GENERAL NOTES
- DO NOT SCALE USE FIGURED DIMENSIONS ONLY
 - ALL DIMENSIONS IN MILLIMETRES UNLESS STATED OTHERWISE
 - ALL DIMENSIONS TO BE CHECKED ON SITE PRIOR TO COMMENCEMENT OF WORK.
 - ERRORS AND OMISSIONS TO BE REPORTED TO THE CONTRACT ADMINISTRATOR.

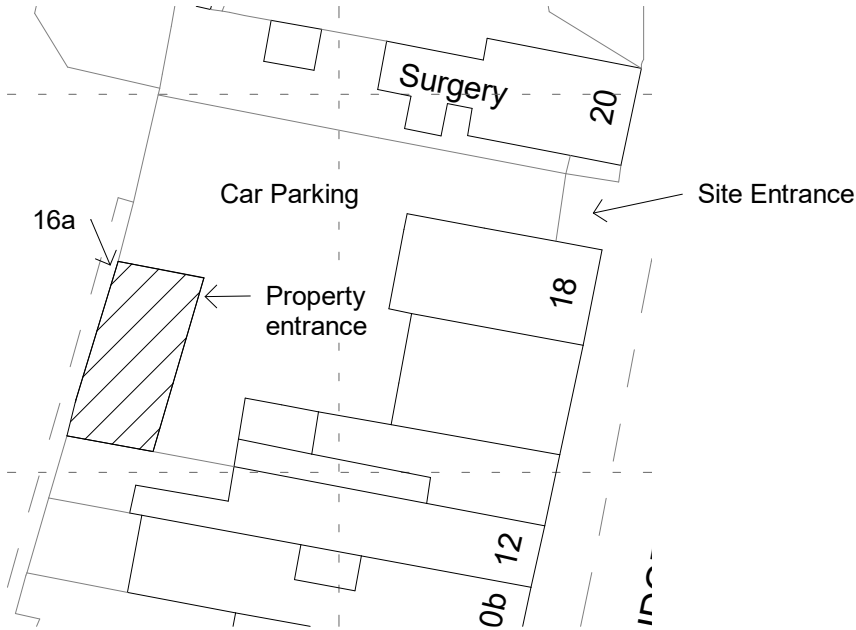

1 Location
1 : 1000

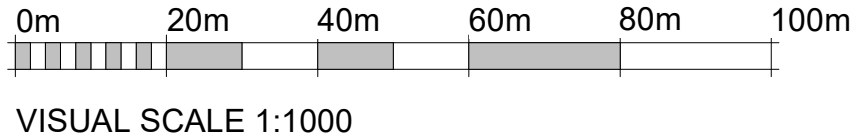

2 Site Plan
1 : 500

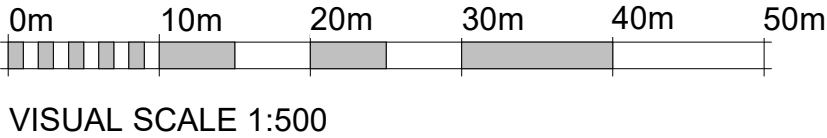

Rev	Description	Rev.By	Date

calsurv.co.uk
Survey House
Unit A
49 Disraeli Road, Putney
London
SW15 2DR



Project
16A Bridge Street
Reading, RG4 8AA
Residential conversion

Title
Location Plan & Site Plan

Scale	Date	Drawn	Checked	Size
As indicated	14/09/2019	PC	AC	A3
Drawing No.				Rev.
CS/382/ A1.01				