



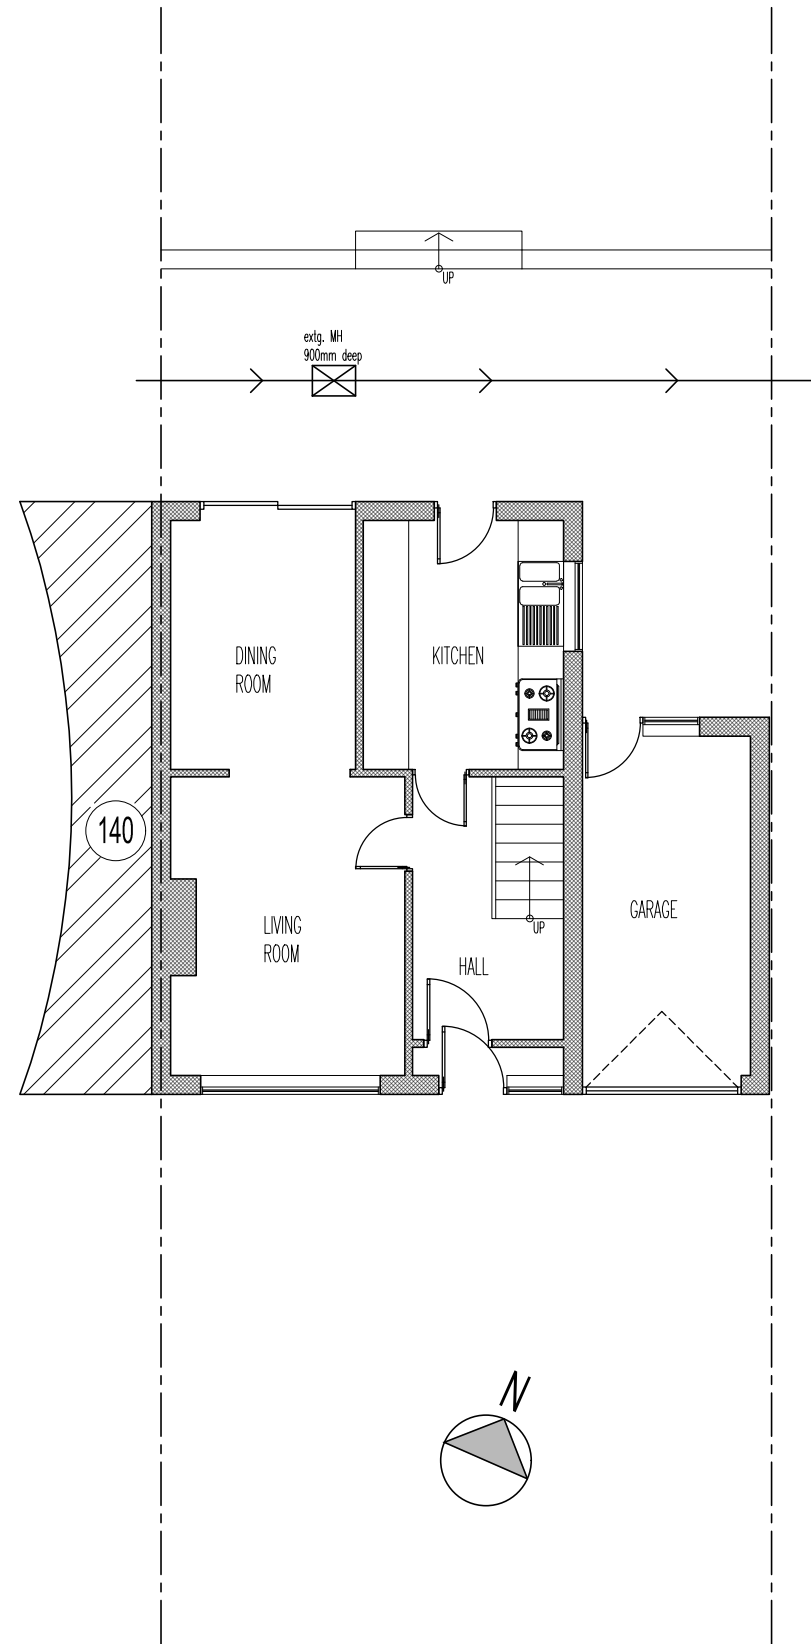

EXISTING GROUND FLOOR PLAN
SCALE 1/100

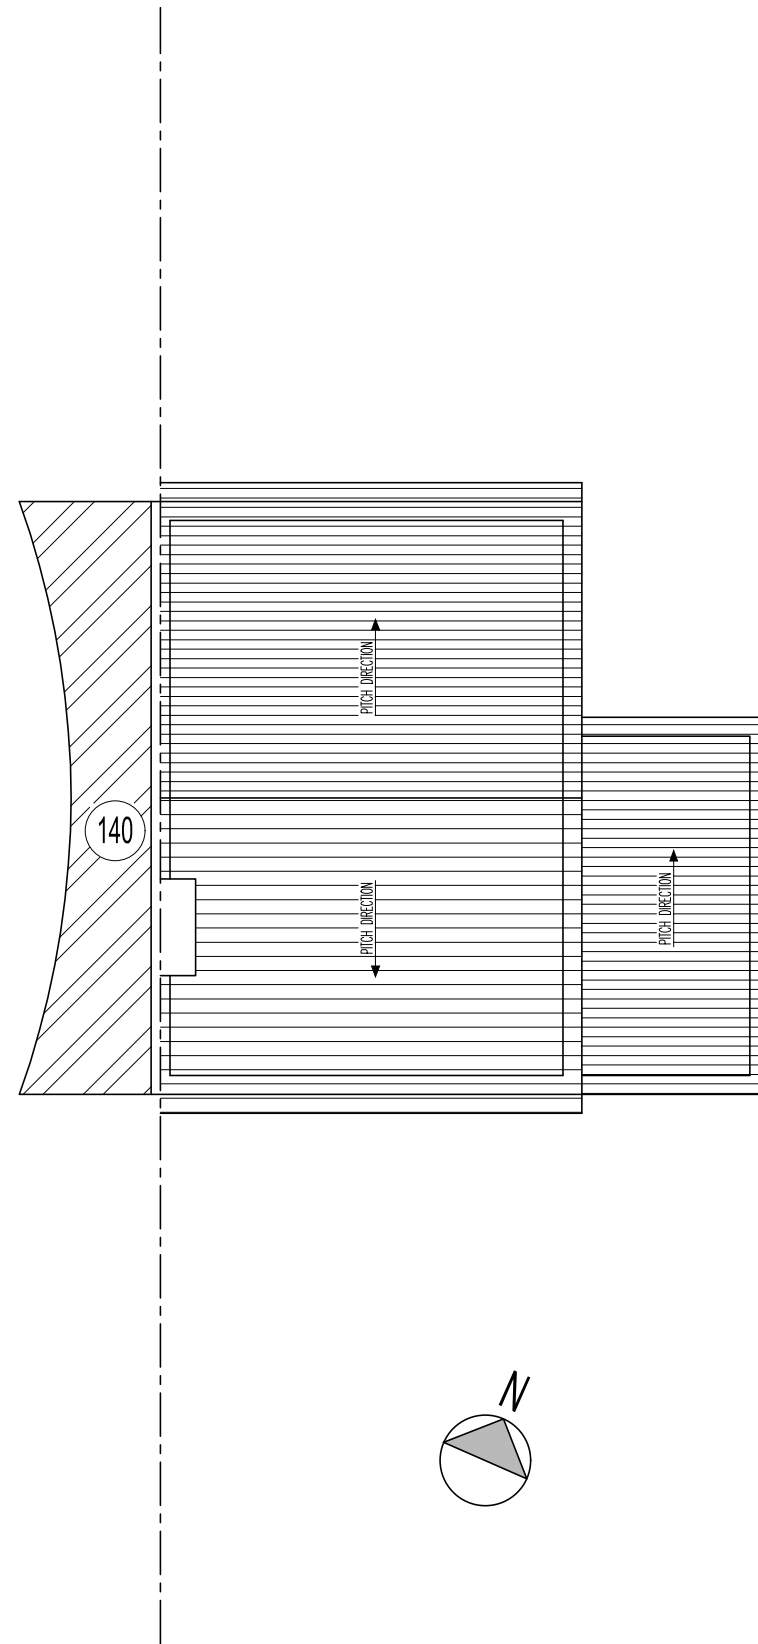

EXISTING ROOF PLAN
SCALE 1/100

1:100 SCALE BAR 0 1 2 3 4 5m

GENERAL NOTES :

REV	DATE	DESCRIPTION	REVISION

Architecture | Planning

22 WINDSOR ROAD
SLOUGH
BERKSHIRE
SL1 2EJ
TEL: 01753 709770
MOB: 0774 8716893
www.saassociates.uk.com



Registered LABC Partner with
SLOUGH BOROUGH COUNCIL



CLIENT:

MR. NARINDER VERDI
138 ST. SAVIOURS ROAD
READING
RG1 6ET

PROJECT TITLE : DEMOLITION OF EXISTING SIDE
GARAGE AND PROPOSED SINGLE
STOREY SIDE AND REAR EXTENSION

STATUS : PLANNING

DRAWING TITLE
EXISTING PLANS

DRAWN KEVIN/C	SCALE 1 / 100	DRAWING NO. 1877/PL/01	
CHECKED SIKANDAR	DATE 26 NOV. 2018	REV:	
CERTIFIED	APPROVED	REF.NO.	REV: