


Scale bar 1:100 (Meter)

Drive way

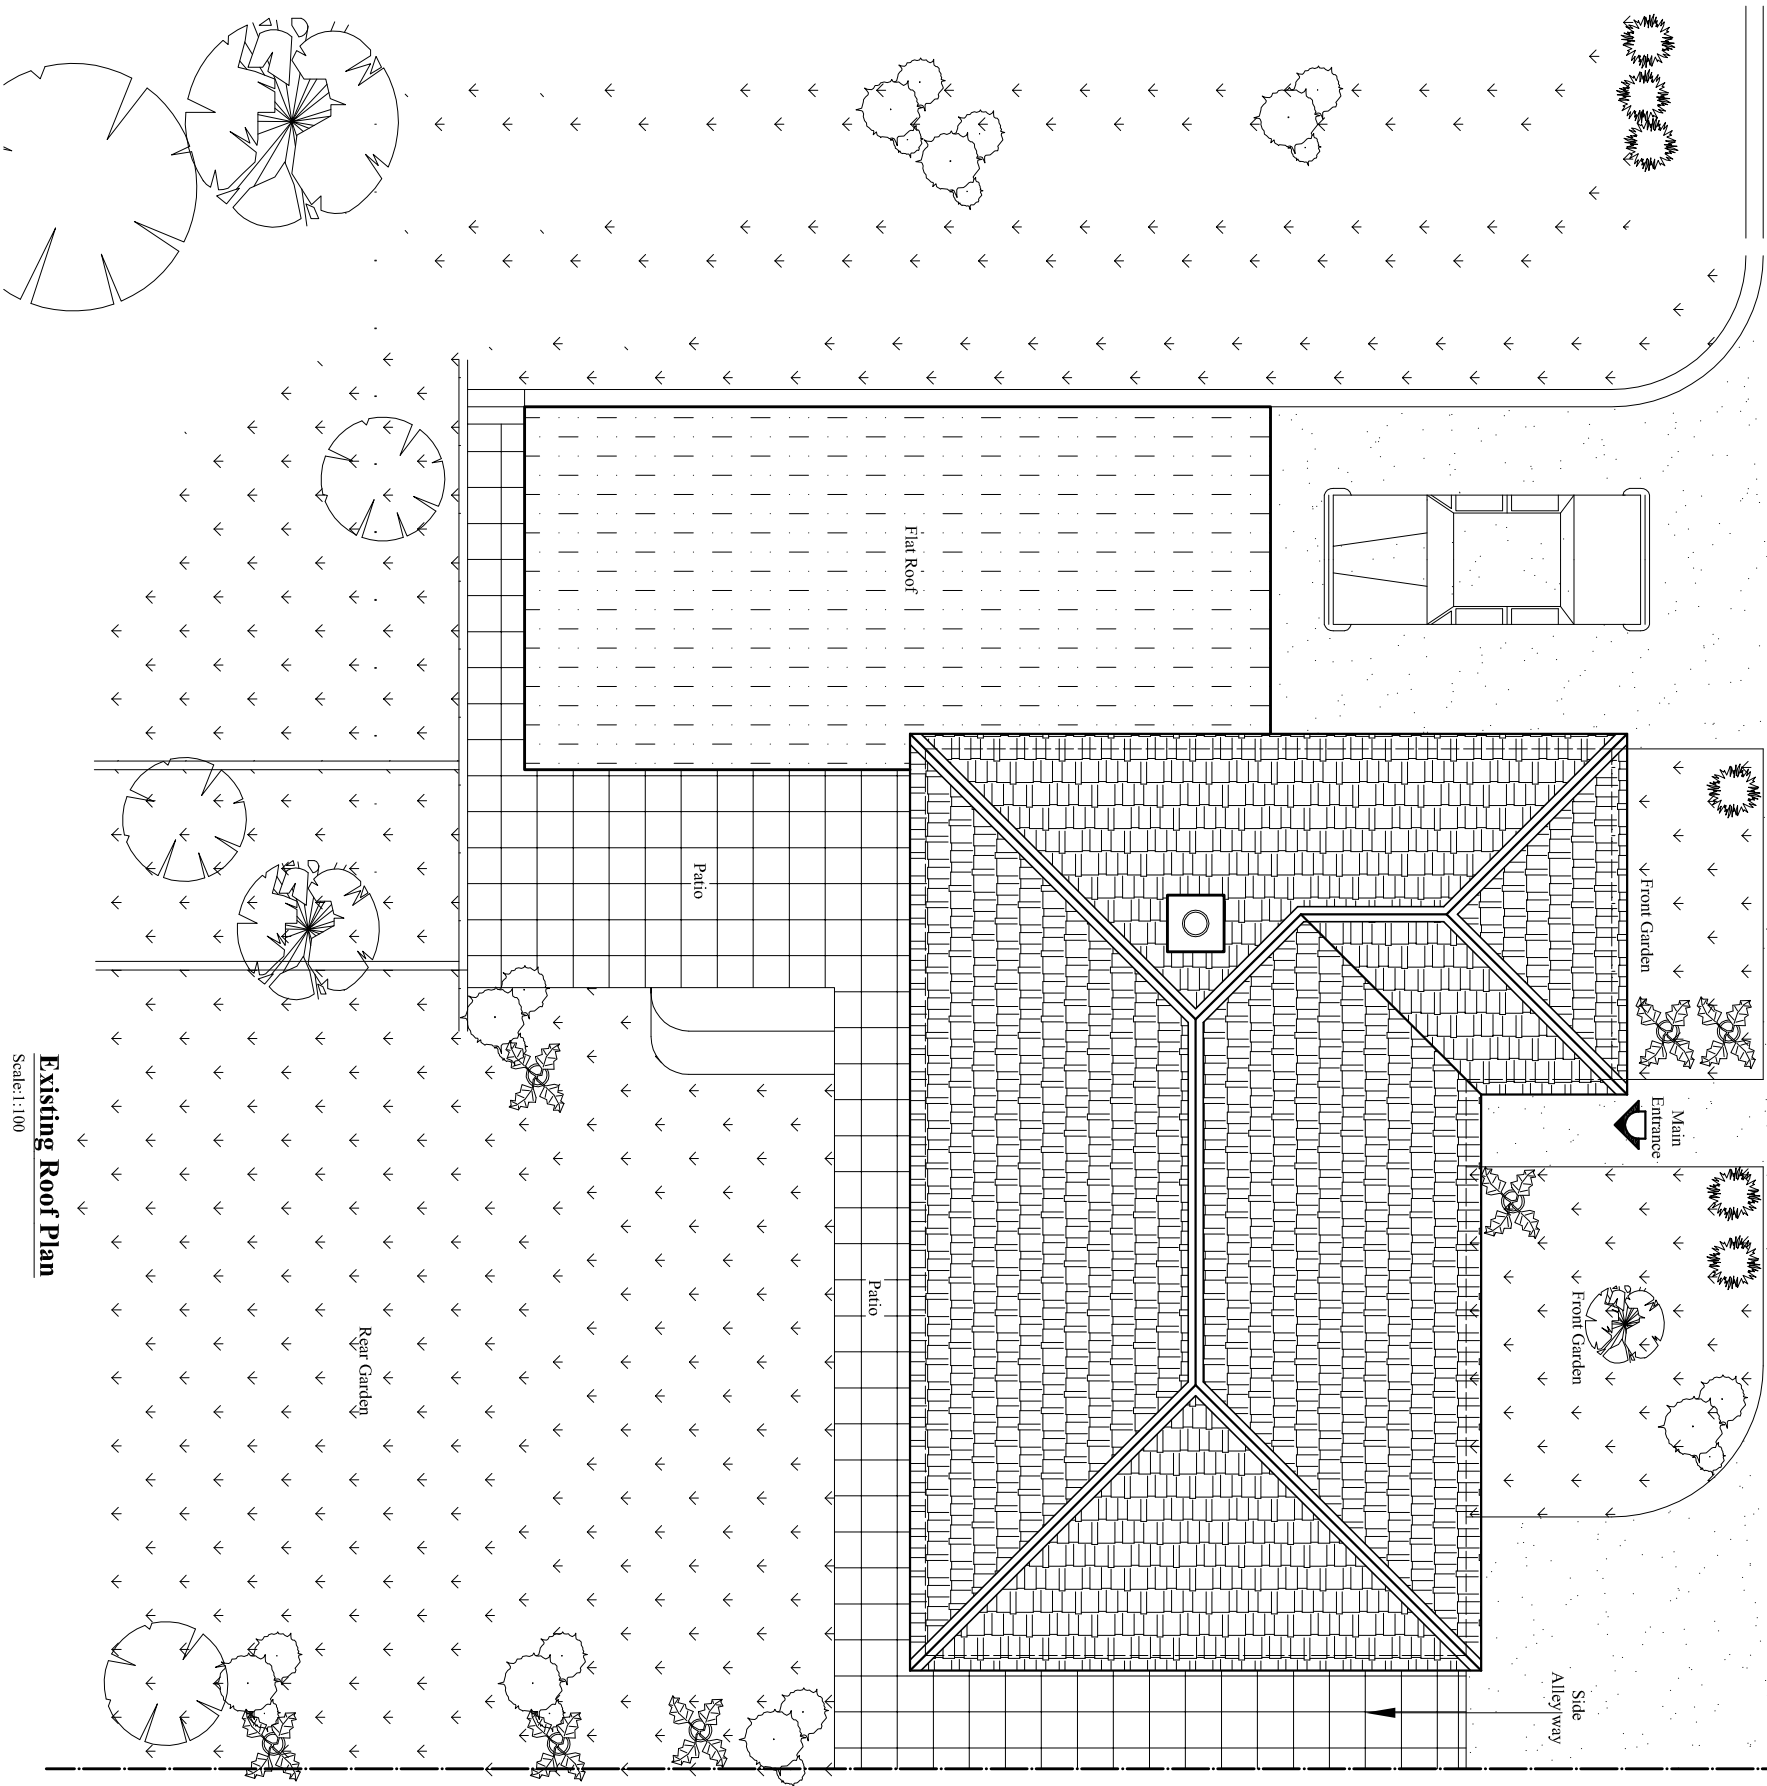

Existing Roof Plan

Scale:1:100



BLUE ARCHITECTURE LIMITED
Consulting Architects, Engineers and Interiors.

102 Dorchester Way, Hayes, Middlesex,
UB4 0HY, London.

Contact:

Email: rahinkhadka@hotmail.co.uk, Cell: 044 + 078 3293 8374
Web site: www.bluearchdesign.co.uk

Notes:

© 2019 Blue Architecture Limited.
All rights reserved.

All drawings are for the purpose of gaining
Planning Permission approval only.

All written dimensions to be taken in
preferences to scaled dimensions.

Extend Carpet Area:-
Rear Infilled : 57.00 Sq.M
Front Infilled : 14.45 Sq.M
Total Infilled : 71.45 Sq.M

Rev.	Description	By	Ckd	Date

Client:

Mrs. Winnie Want.

Project:

Front and Rear single storey infilled and
Existing Garage converted into Habitable room
and existing Eaves level lift up Max. 3.0 M

Location:

The Barons, Prist Hill, Caversham,
Reading, RG4 7RY.

Status:

PLANNING

Title:
Existing Roof plan.

Drawn by:

L.p

Str. Et. Checked by:

R.k

Project no:

BAL-1238

Sheet Size

A3

Date:

07/04/2019

Scale:

1:100