


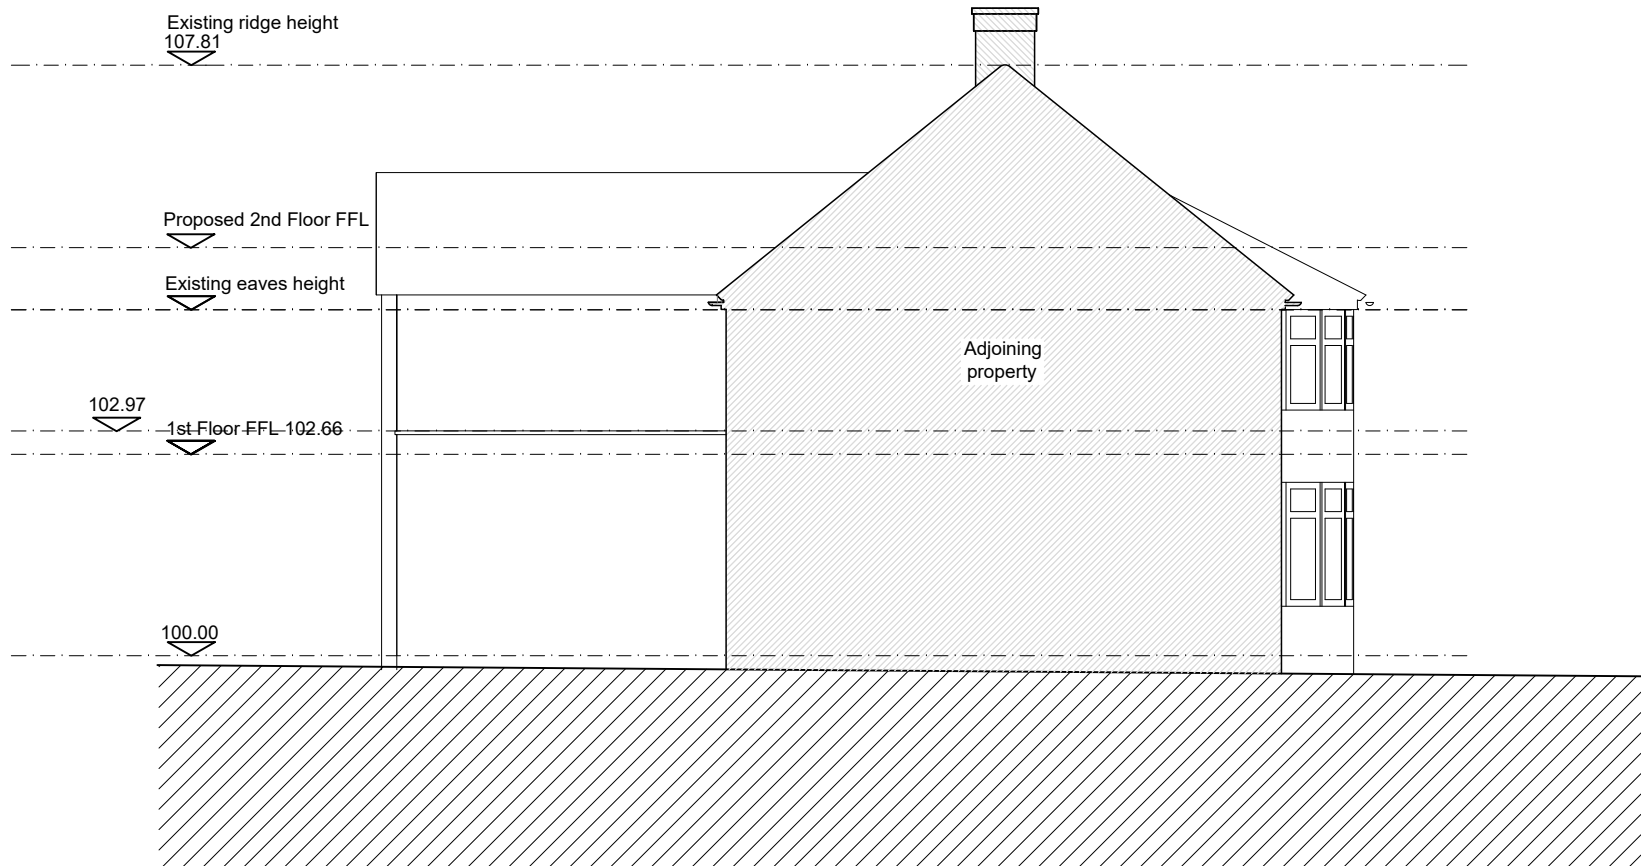

F	Roof updated	10/05/19
E	Notes amended	23/03/19
D	Issued for planning	07/03/19
C	Updated to client comments	31/01/19
B	Scale bar added	20/05/18
A	Updated to clients comments	07/05/18
	Amendment	Date

webster harding architects

E: mail@websterhardingarchitects.com

T: 0064 204 751180

23 Geoffreyson Road
Mr. and Mrs. Pattison

Drawing No. 028/AL/(0)017 F
Drawing Name: South Elevation

Scale: 1:100@A4

NOTES:

