



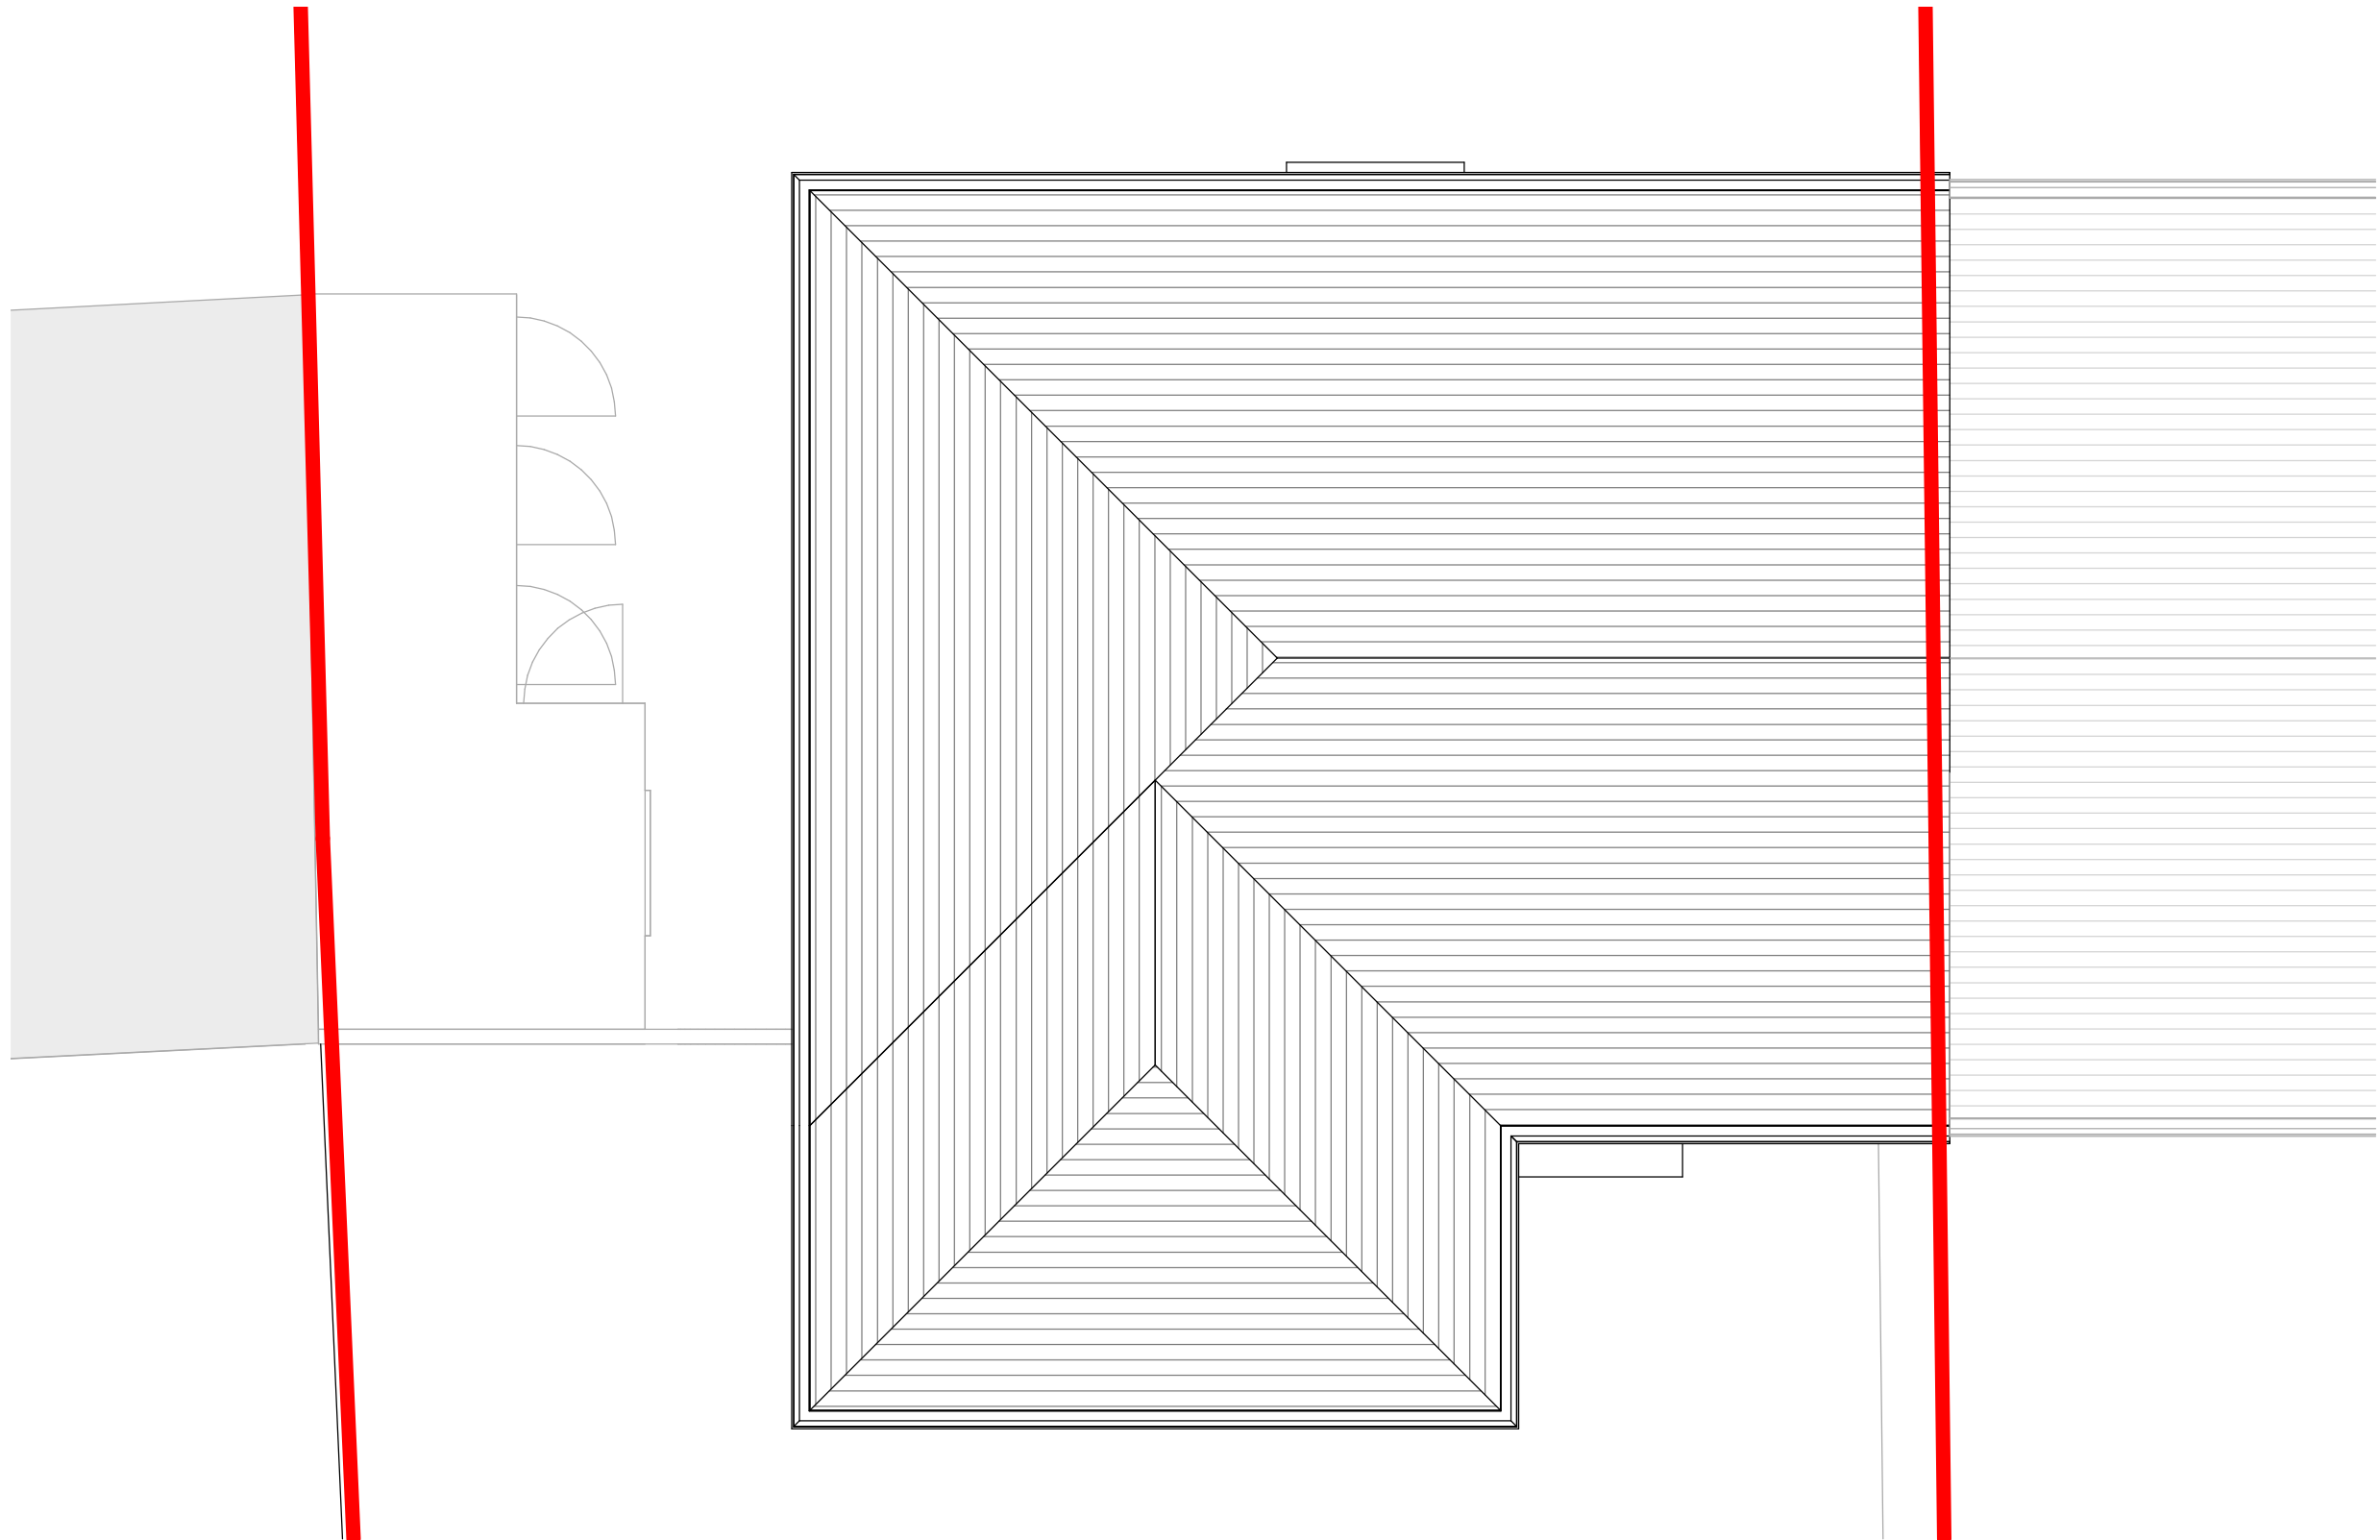

VISUAL SCALE 1:50 @ A3

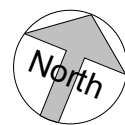

PLANNING

Project No
19001

Drawing No
E-PL-012

Revision

Drawing Title
Existing Roof Plan

Project
78 Knights Way Road



Reform
ARCHITECTURAL DESIGN

Revision

Date Drn

Date 04/05/2019

Scale 1 : 50 @ A3

Drawn by
ROR

Check by
ROR