


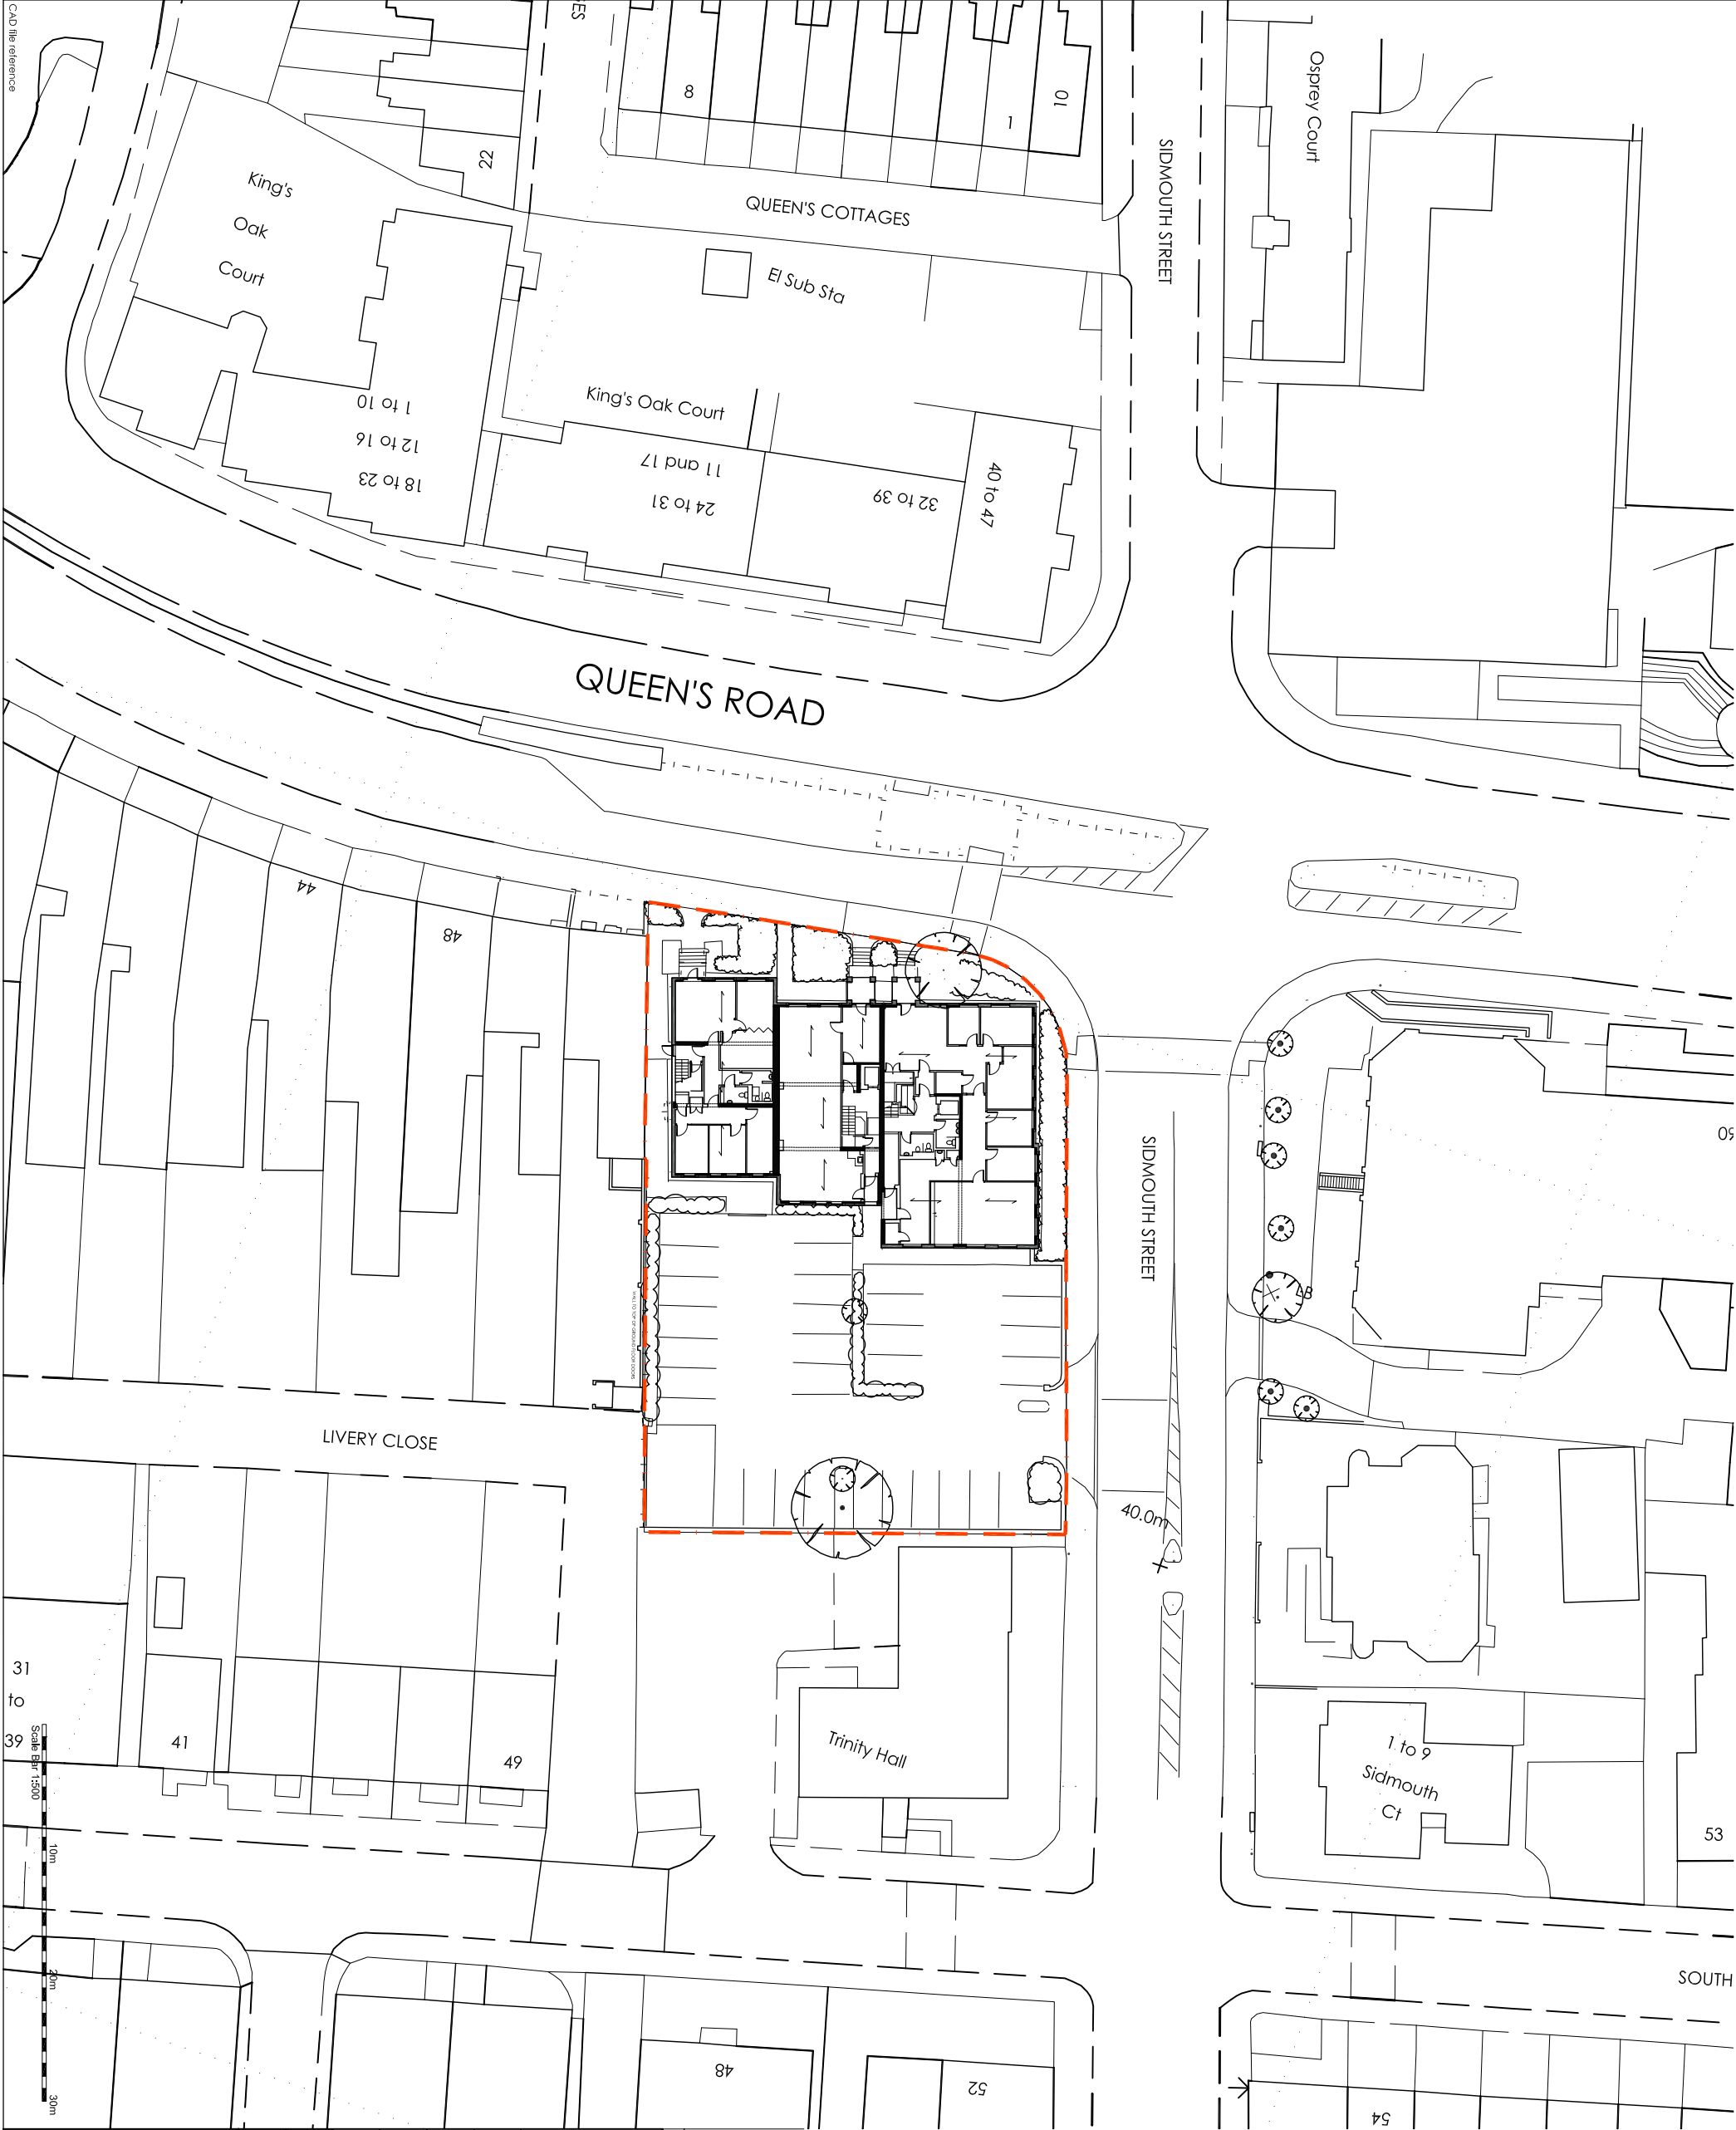

Rev	Date	Description	Rev By	Chkd By

Project Title	PROPOSED RESIDENTIAL EXTENSION			
	52-58 QUEENS ROAD			
	READING RG1 4RP			

Client	PINEMACE LTD			
Status	PLANNING			
Scale	1:500	Drawing Size	A3	
Date	09/09/2019	Drawn By	TVT	Checked LB

Drawing Title	EXISTING SITE PLAN			
Job-Dwg No	15261-101			Rev -

☐ 2 St. Johns North, Wokingham, W11 3QA t. 01924 291800	☐ Corner Warehouse, 77 Dole Street, Manchester, M1 2HG t. 0161 2388555	☐ The Old Rectory, 79 High Street, Reading, RG1 1JL t. 01928 211375, mklb@harris.co.uk	☒ 101 London Road, Reading, RG1 1SD t. 0118 3507700	☐ 10 Gees Court, St Christophers Place, London, W1U 1JJ t. 0207 4071215
---	--	--	--	---