



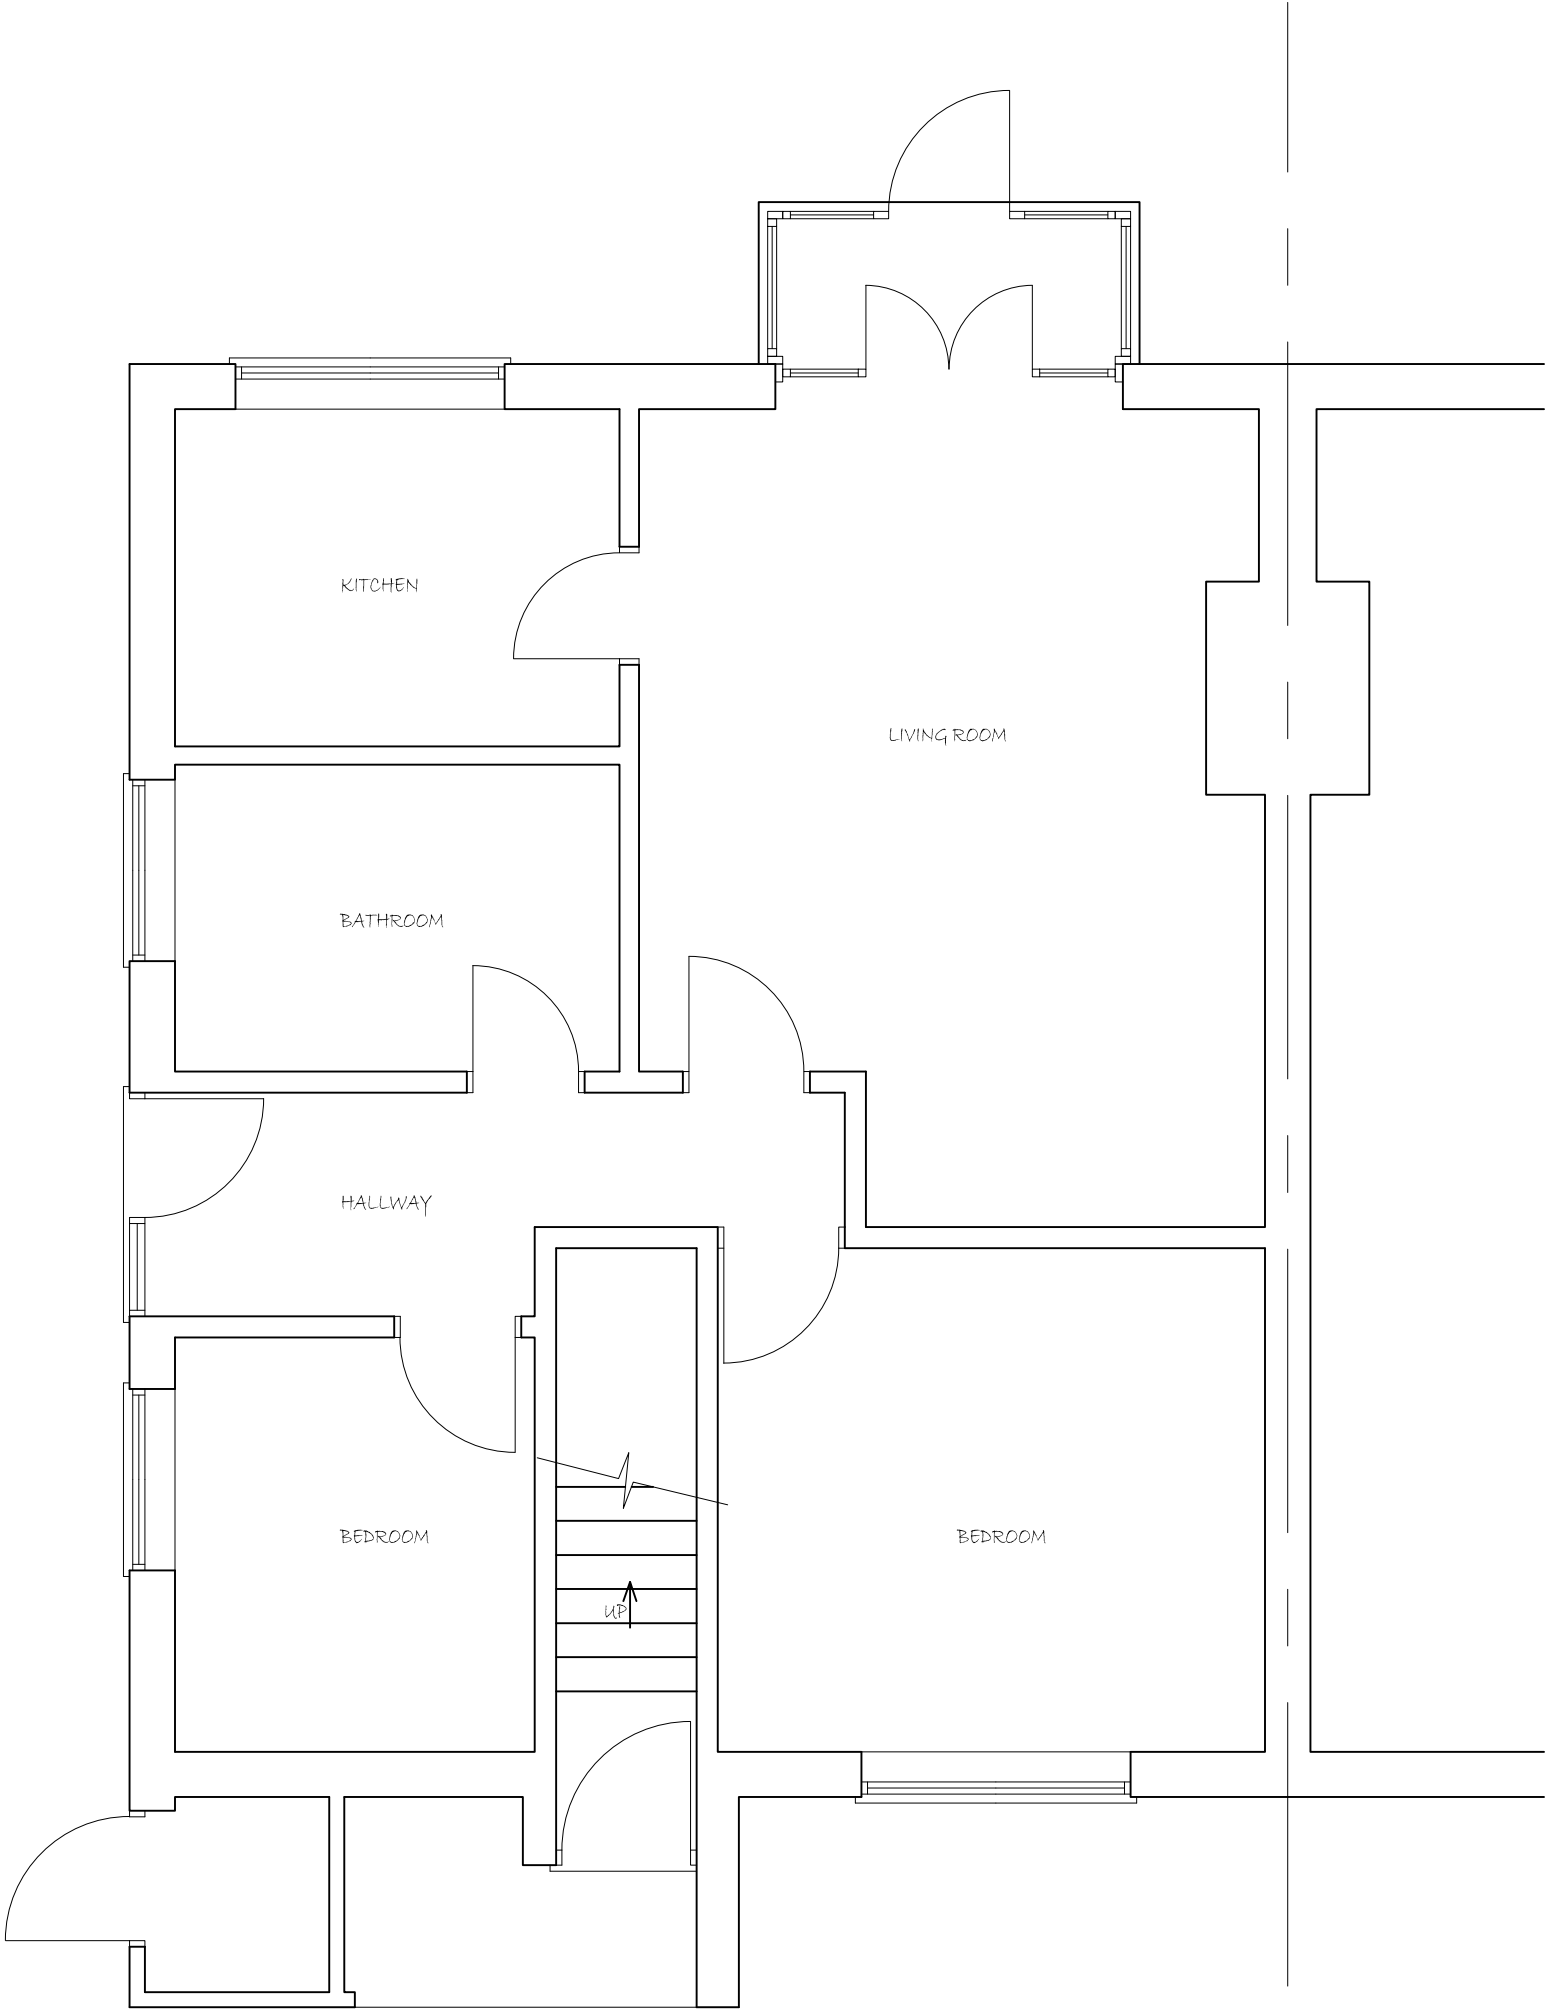

EXISTING GROUND FLOOR PLAN

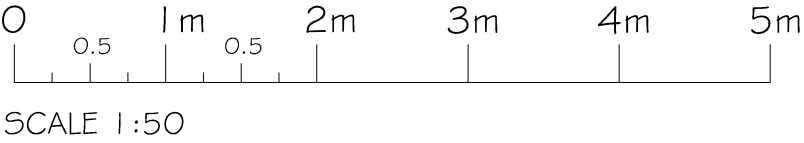

PROJECT PROPOSED DEVELOPMENT AT ; HARTLAND COURT HARTLAND ROAD, READING RG28BP			
TITLE EXISTING GROUND FLOOR PLAN			
 CREATIVE DESIGN & STRUCTURE Ltd. HENSON HOUSE NEWTOWN ROAD HENLEY-ON-THAMES RG9 1HG Tel 01491 411922 info@creativedesignandstructure.co.uk www.creativedesignandstructure.co.uk			
DRAWN ED		SCALE @ A2 1:50	
DATE OCTOBER 2018			
DRAWING No.		REV.	
35718-01			