


DOWNSHIRE SQUARE

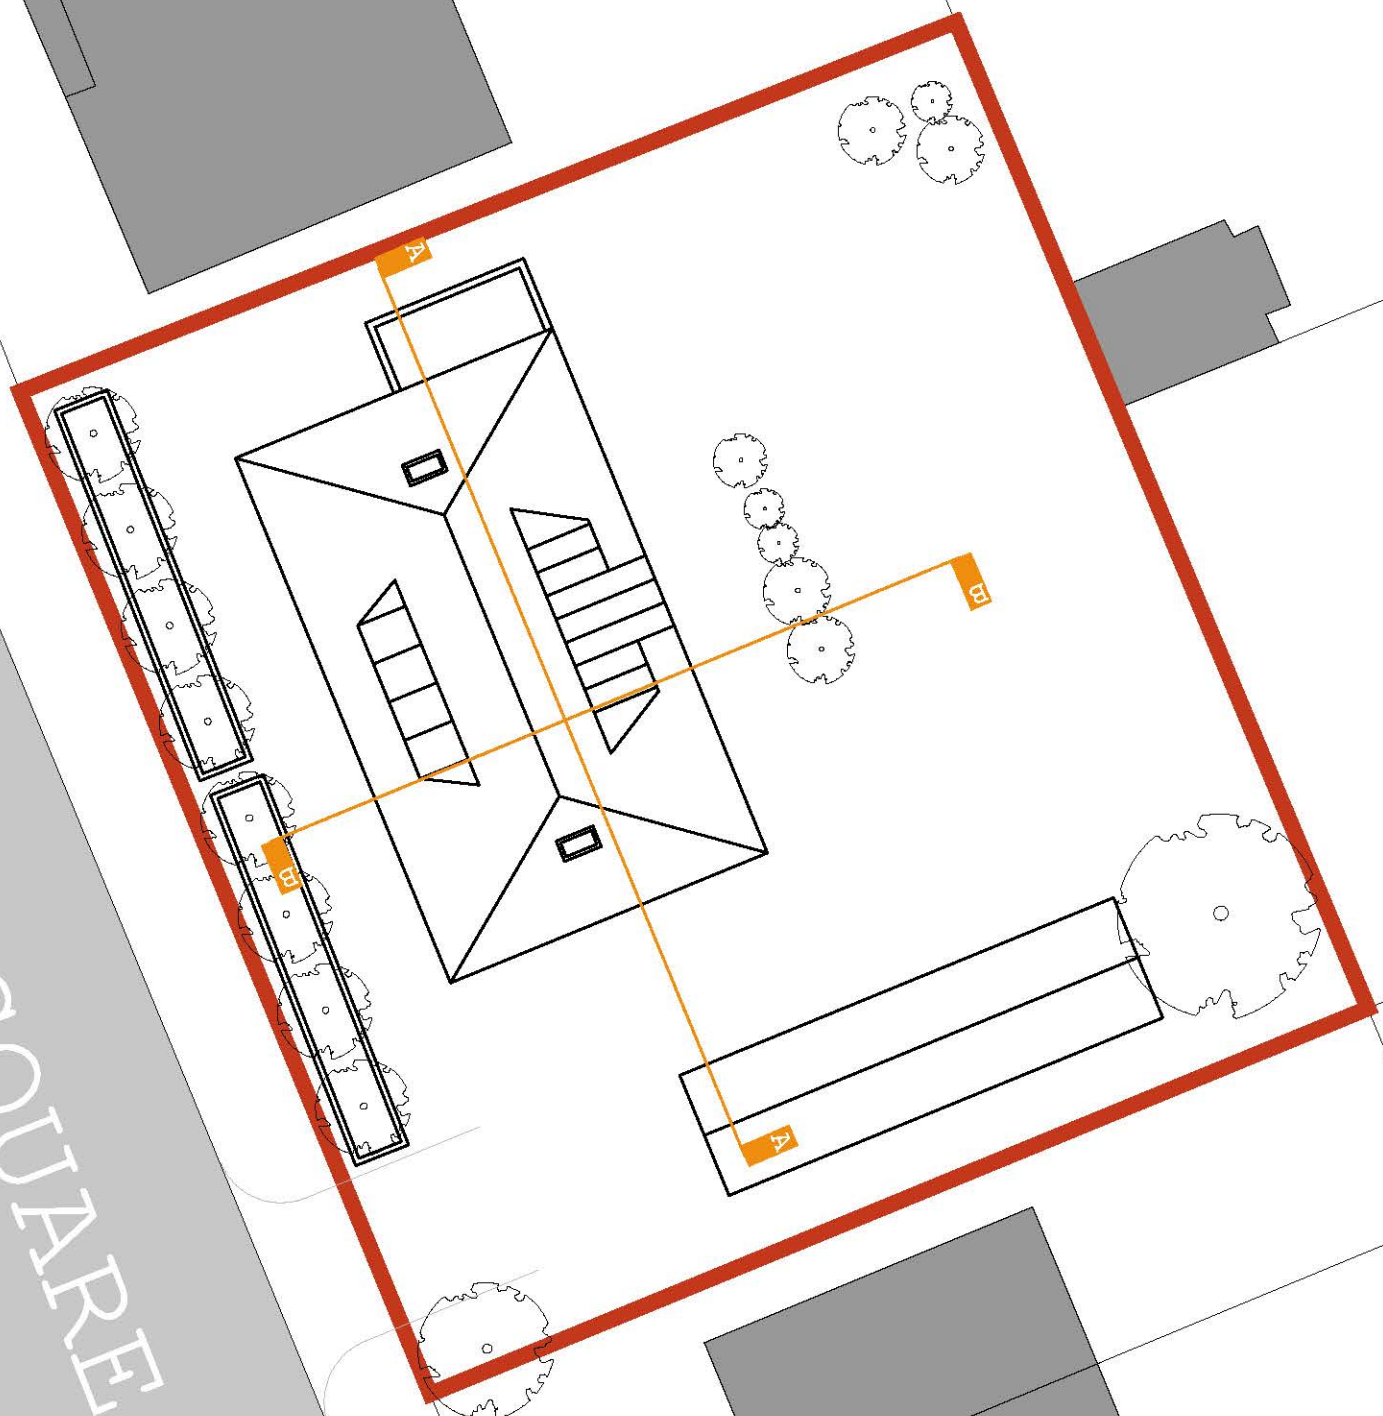

project	drawing number	revision
420	02-02	-P
date status		
July 19	Planning	
scale	size	author standard
1:200	A3	JB IB
© 2017 colony architects		

project	
4 Downshire Sq. Reading RG1 6NH	
client AJC	
drawing title Existing site plan	

REVISIONS



www.colonyarchitects.com
colony architects ltd is a collaborative of
architects and designers with an agenda
to find out more visit our beautiful website
architect design@colonyarchitects.com
t: 07890 515972
e: 07779 263928
m: 0118 3868328
250 South Oak Way
Green Park, Reading
RG2 8JG