


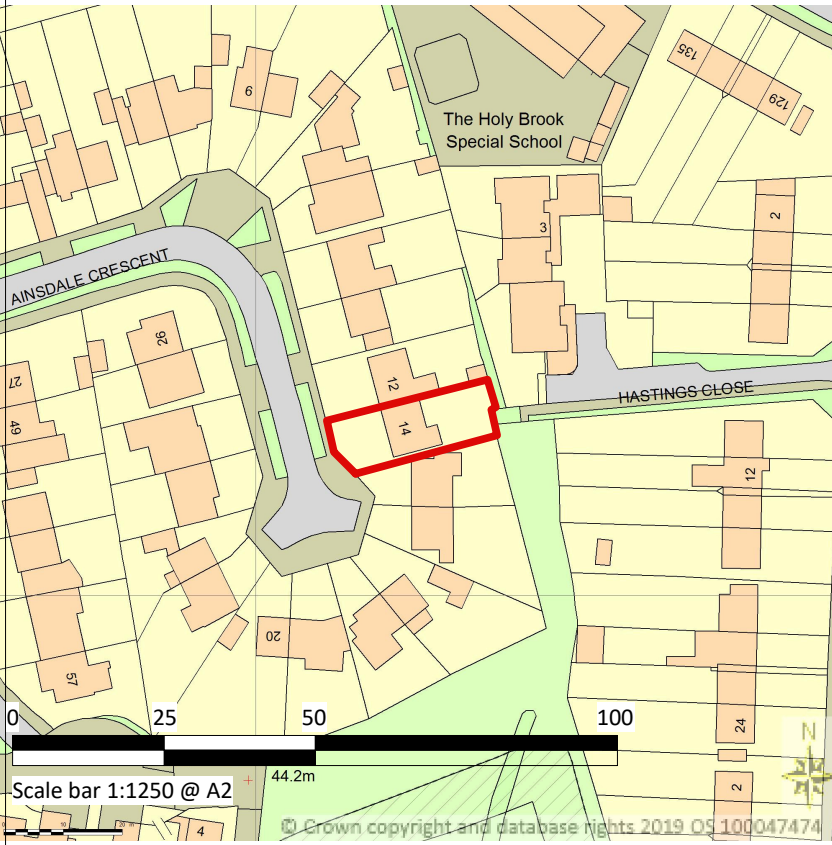


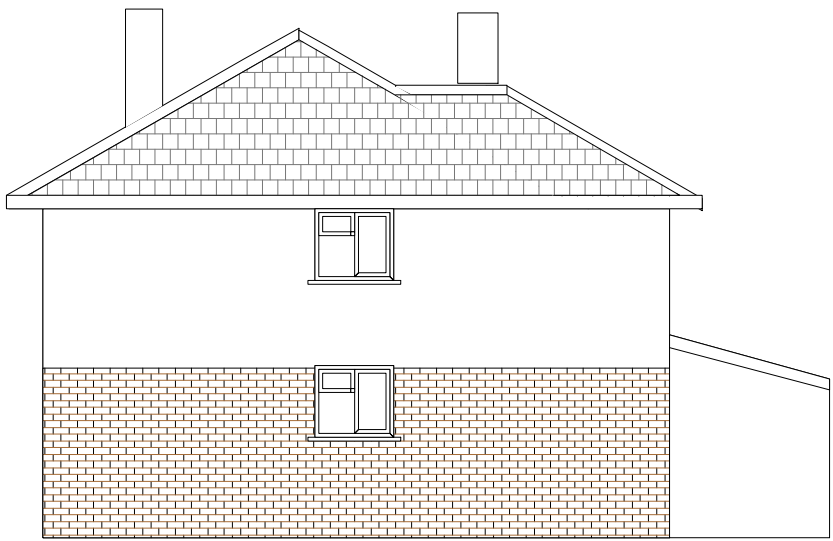

Site Plan 1/1250

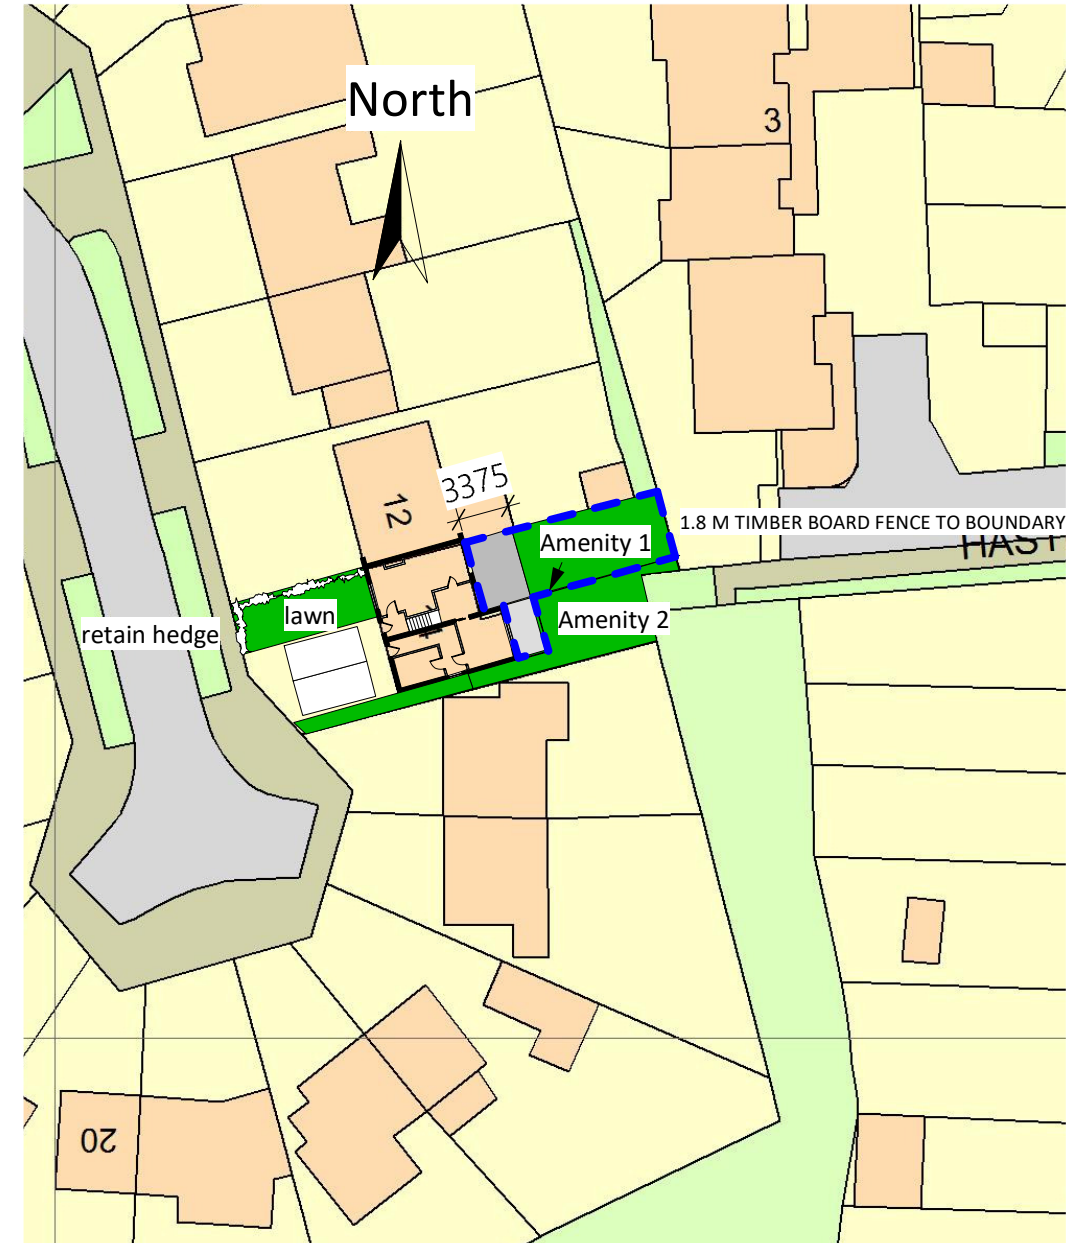


Side Elevation

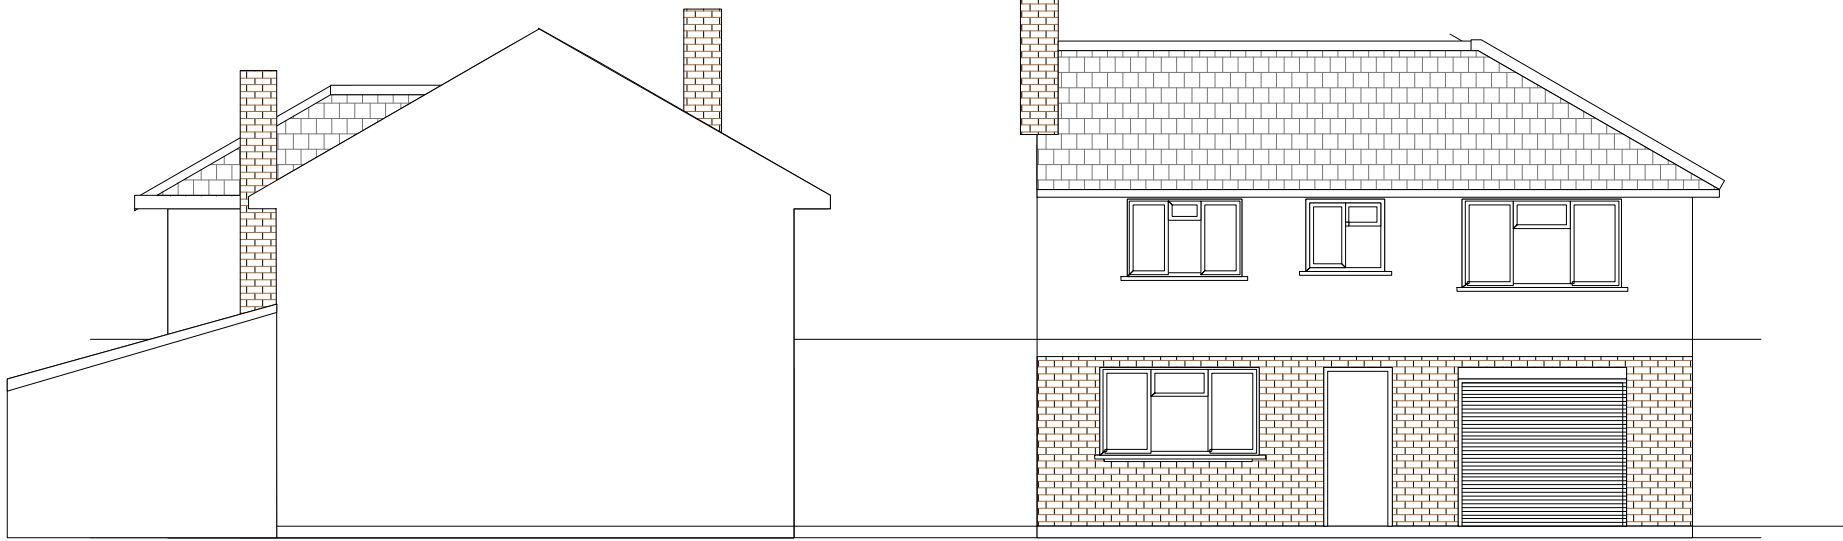


Adjoining Side Elevation

Front Elevation

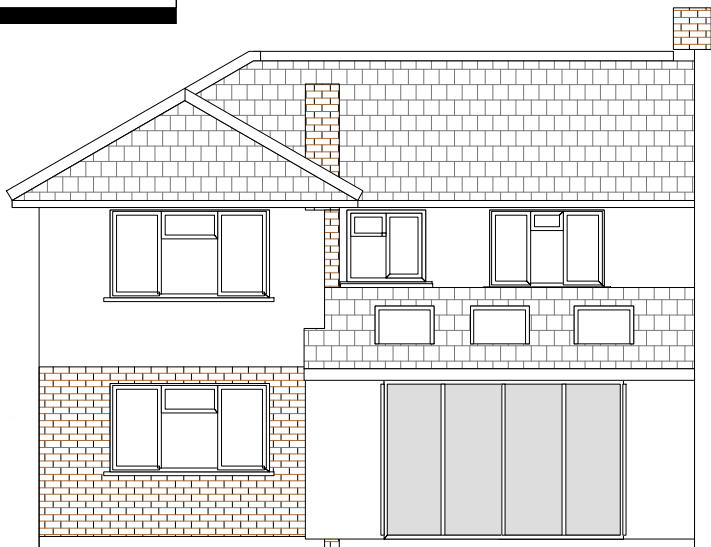


Scale bar 1:100 @ A2

Elevations

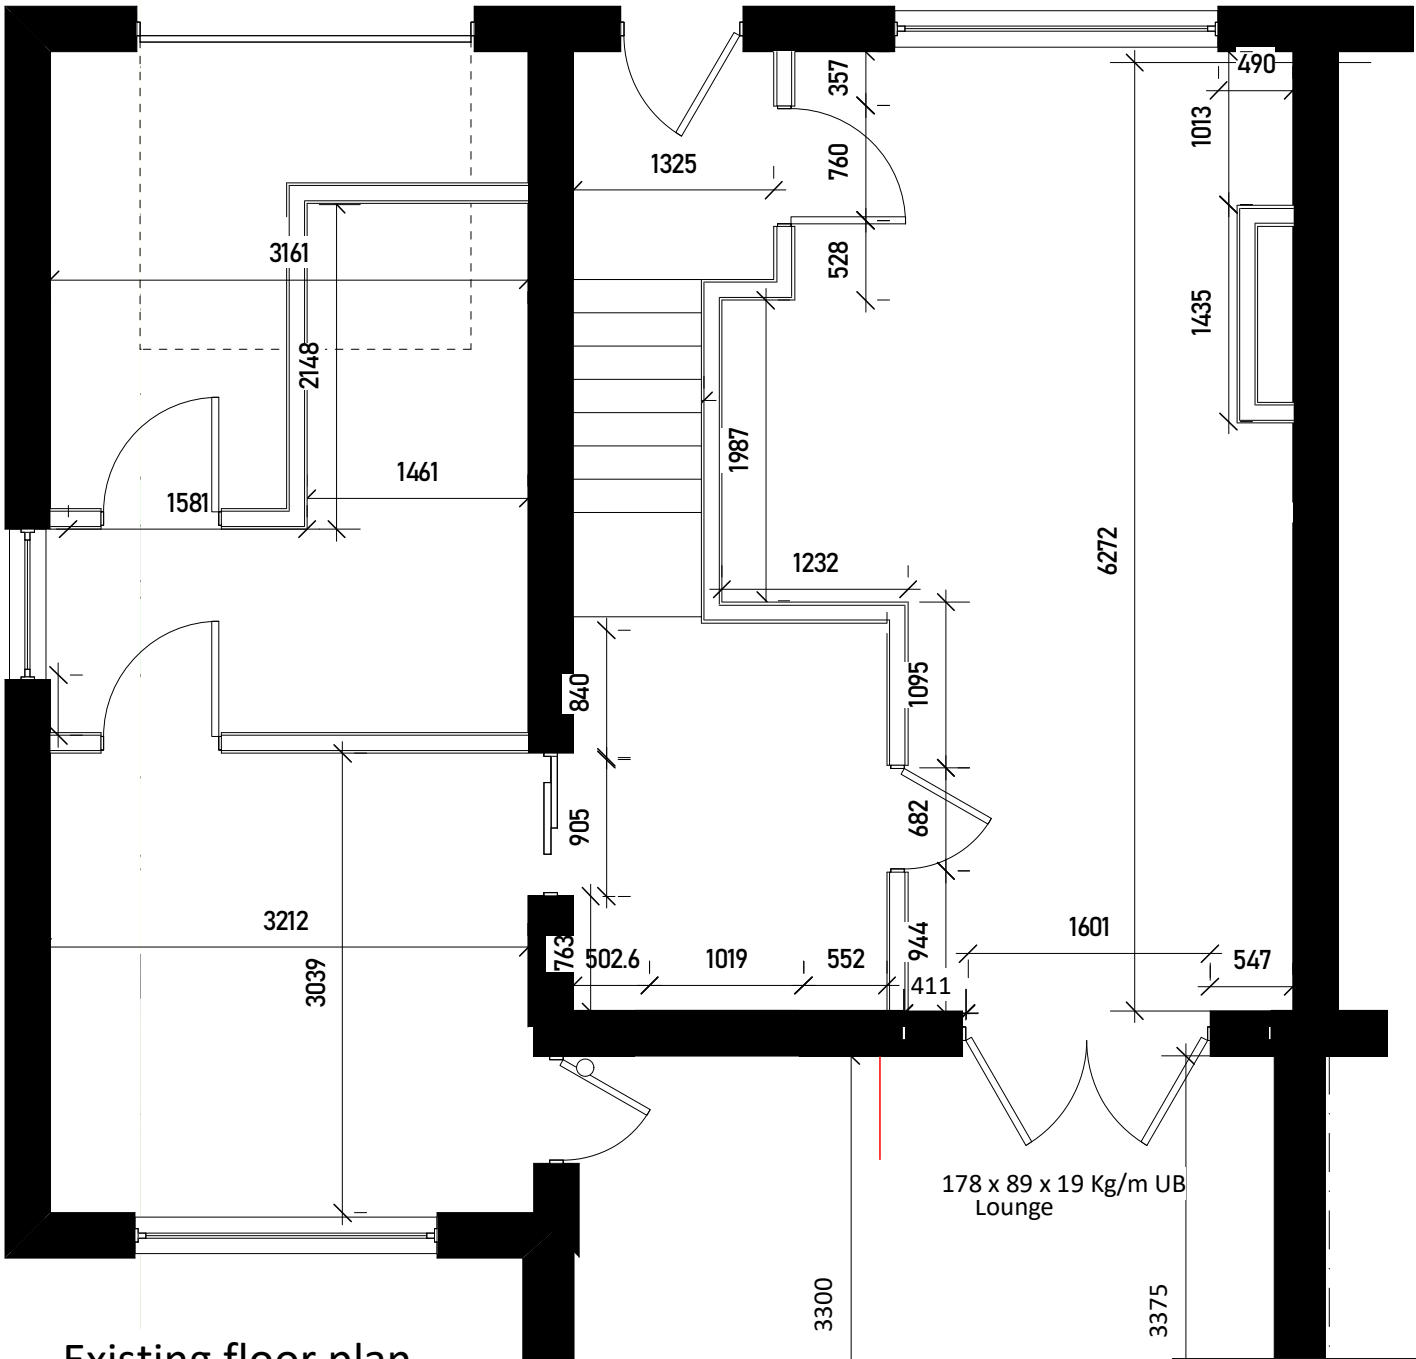

Existing floor plan

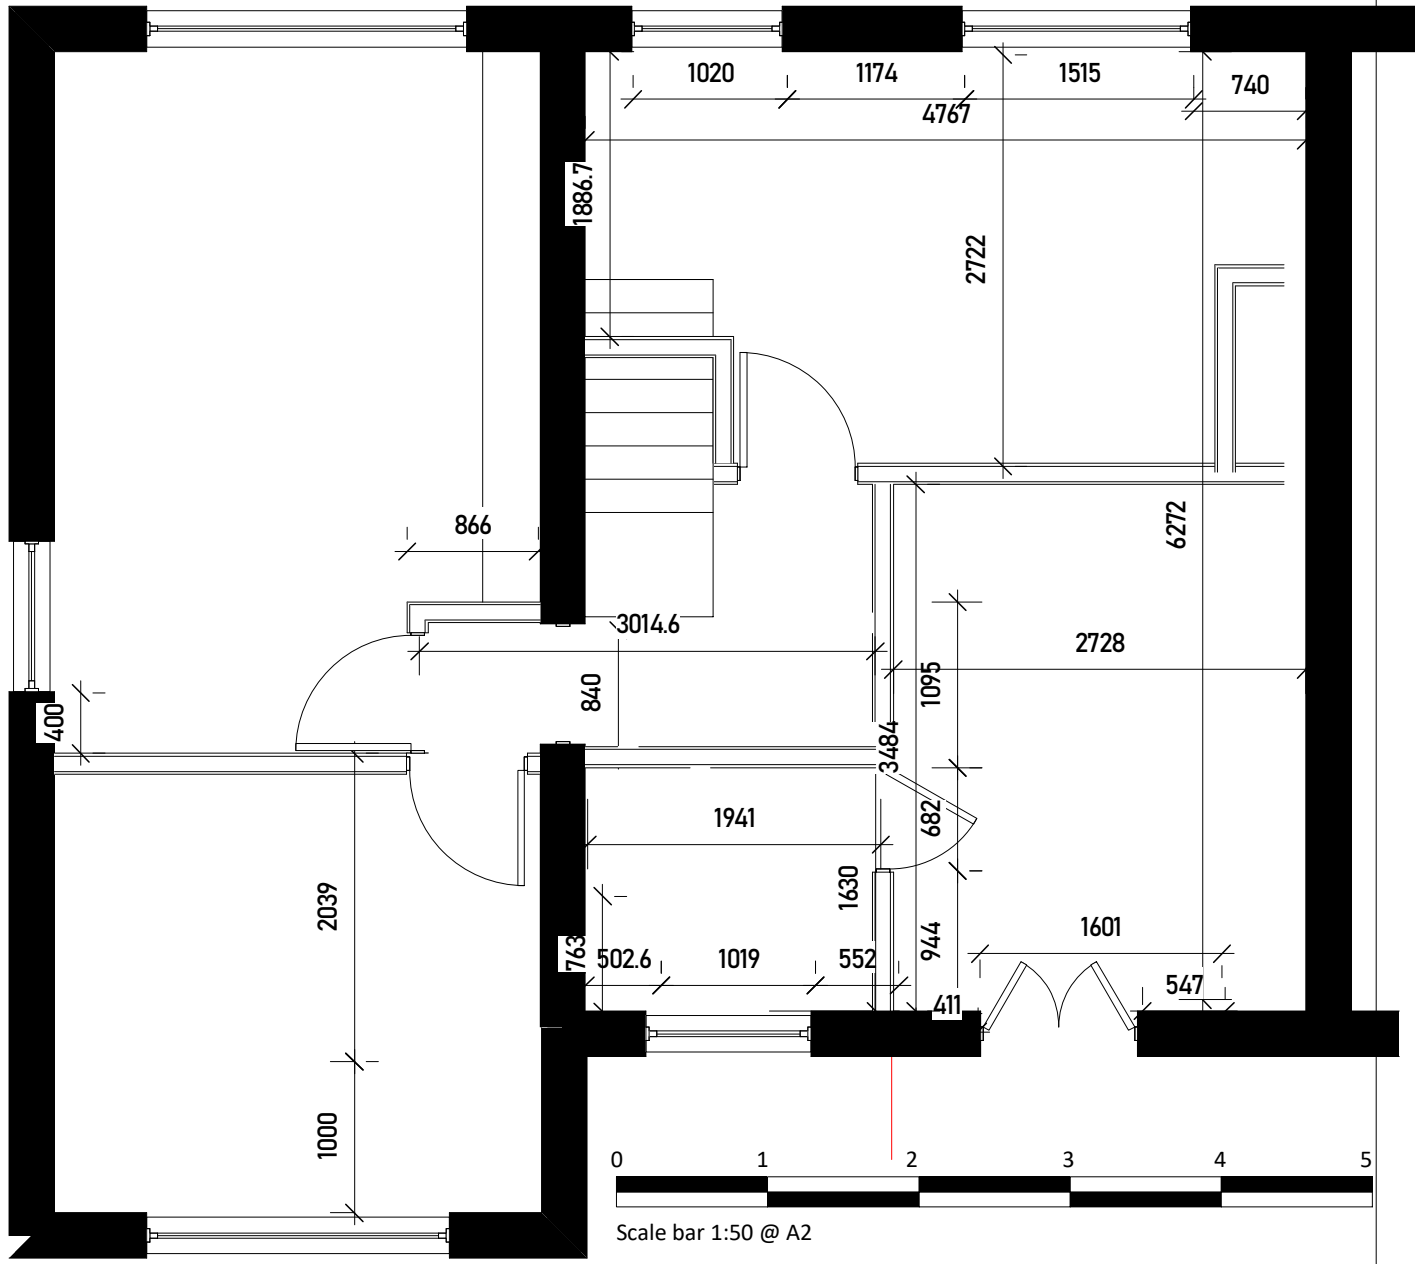

Scale bar 1:50 @ A2

A Scale bars added



JOB TITLE 14 Ainsdale Crescent
Reading
RG30 3NG

DRAWING TITLE Survey

DRAWING No. SD317 02 01A
SCALE 1:50, 100, 500, 1250 @ A2
DATE April 2019