


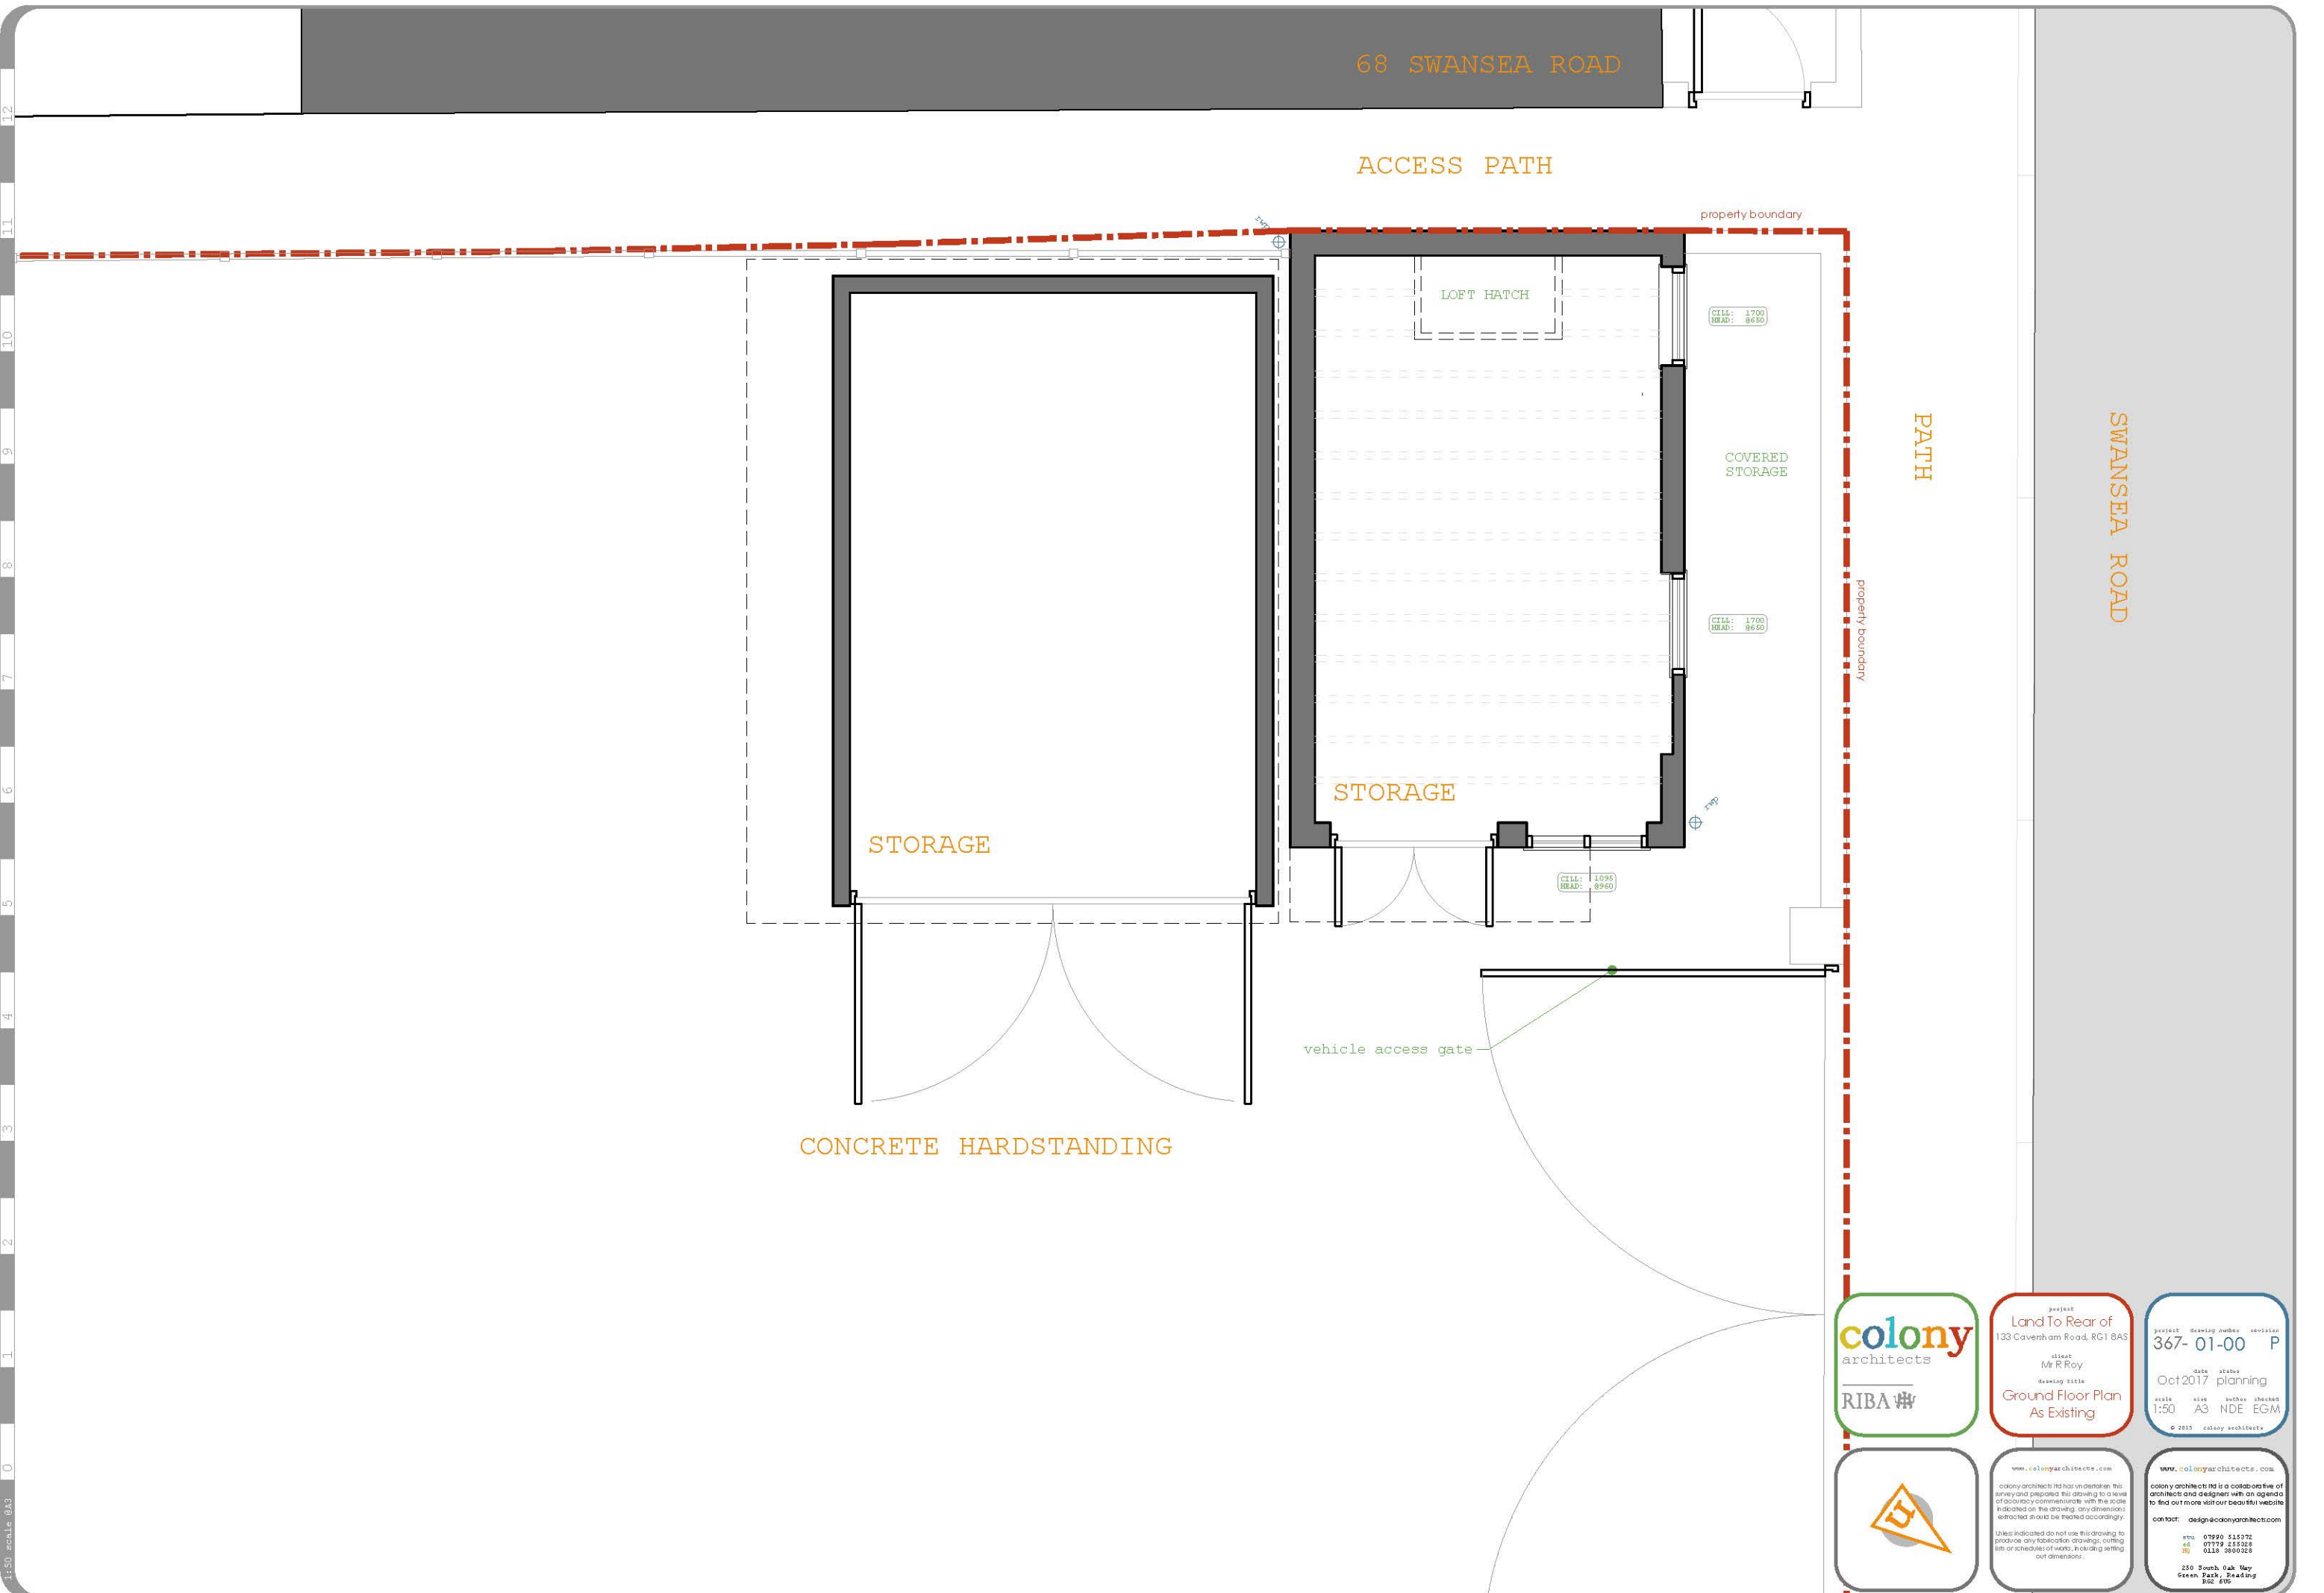

1:50 scale A3



project
Land To Rear of
133 Caversham Road, RG1 8AS

client
Mr R Roy

drawing title
Ground Floor Plan
As Existing

project	drawing number	revision
367-	01-00	P

date	status
Oct2017	planning

scale	size	author	checked
1:50	A3	NDE	EGM

© 2015 colony architects



www.colonyarchitects.com

colony architects ltd has undertaken this survey and prepared this drawing to a level of accuracy commensurate with the scale indicated on the drawing. any dimensions extracted should be treated accordingly.

notes indicated do not use this drawing to produce any fabrication drawings, cutting lists or schedules of work. including setting out dimensions.

www.colonyarchitects.com

colony architects ltd is a collaborative of architects and designers with an agenda to find out more visit our beautiful website

contact: design@colonyarchitects.com

name	07990 515072
ed	07779 255228
ro	0118 3800228

250 South Oak Way
Green Park, Reading
RG2 6US