

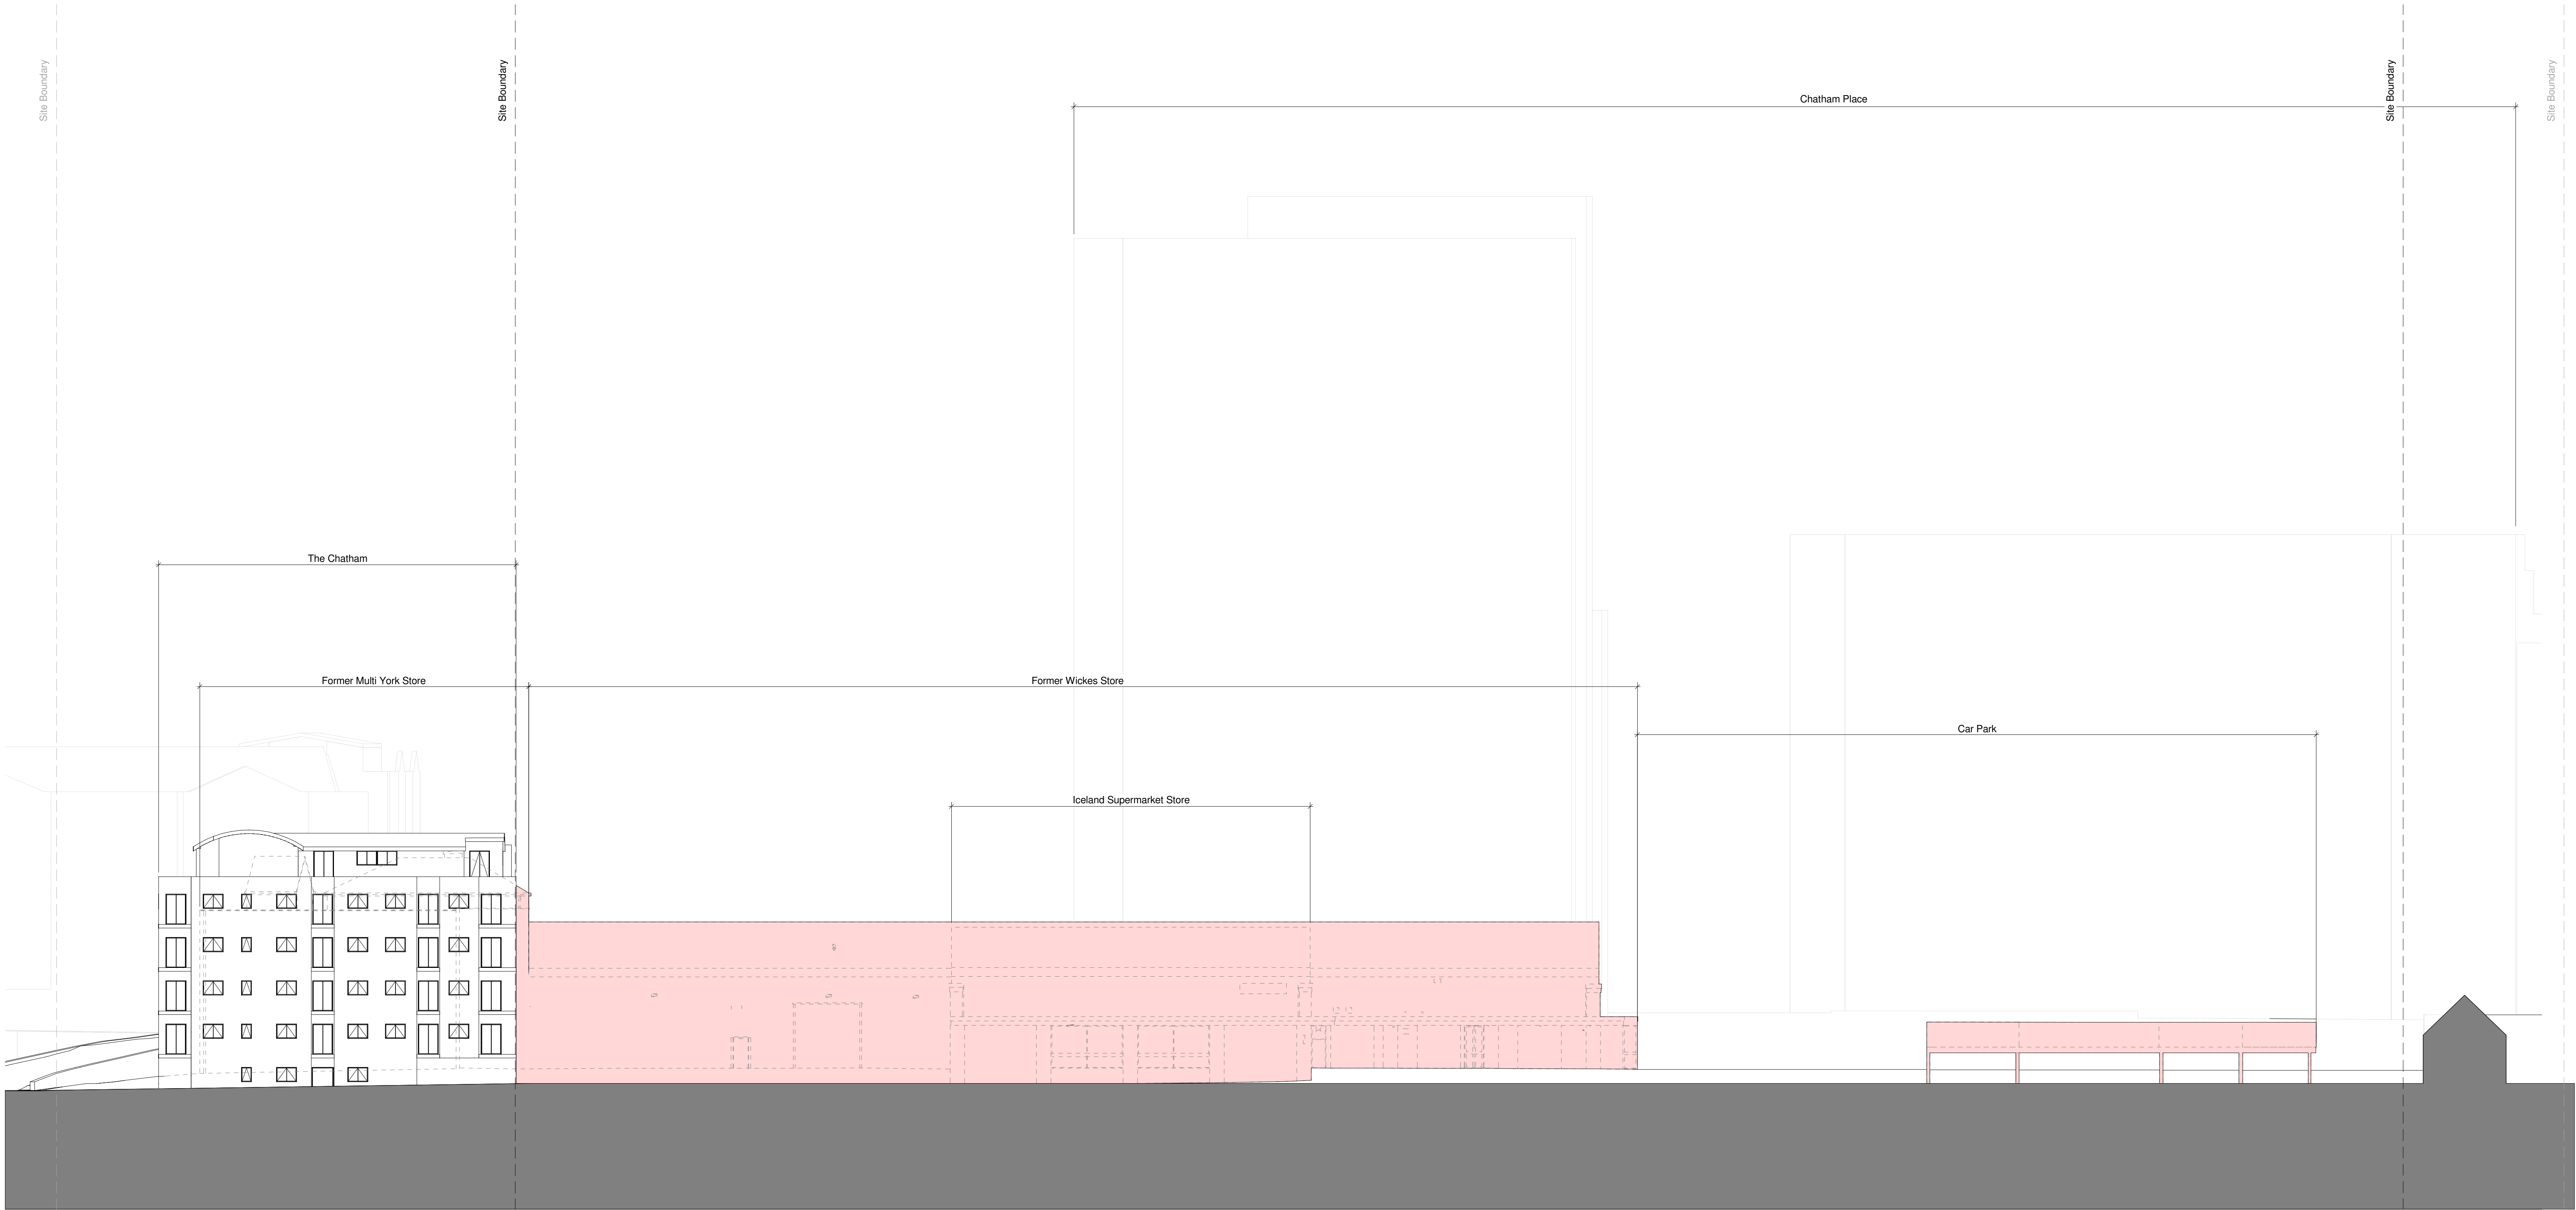


Notes
This drawing may be scaled for the purposes of Planning Applications, Land
Regularity and for legal plans where the scale has to be used, and where it applies
that the drawing is an original or an accurate copy. It may not be scaled for
construction purposes.
Always refer to the drawing dimensions. All dimensions are to be checked on site.
Dimensions may vary and are subject to change. The drawing is not intended to be
used for construction purposes. It is not intended to be used for construction
purposes. All drawings are to be used in conjunction with the specifications and
all works to be carried out in accordance with the relevant Building Regulations, Codes of
Practice.

Building Location Key

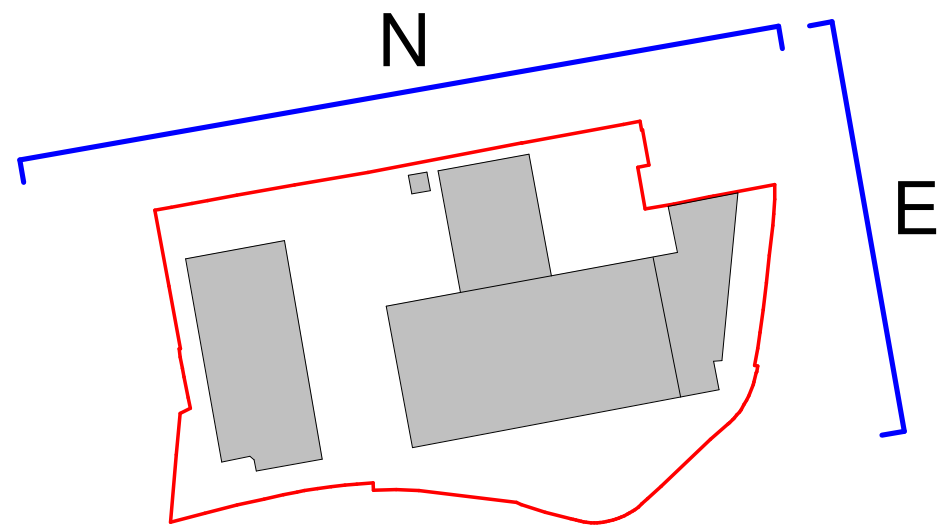

1 Demolition north elevation
1 : 200

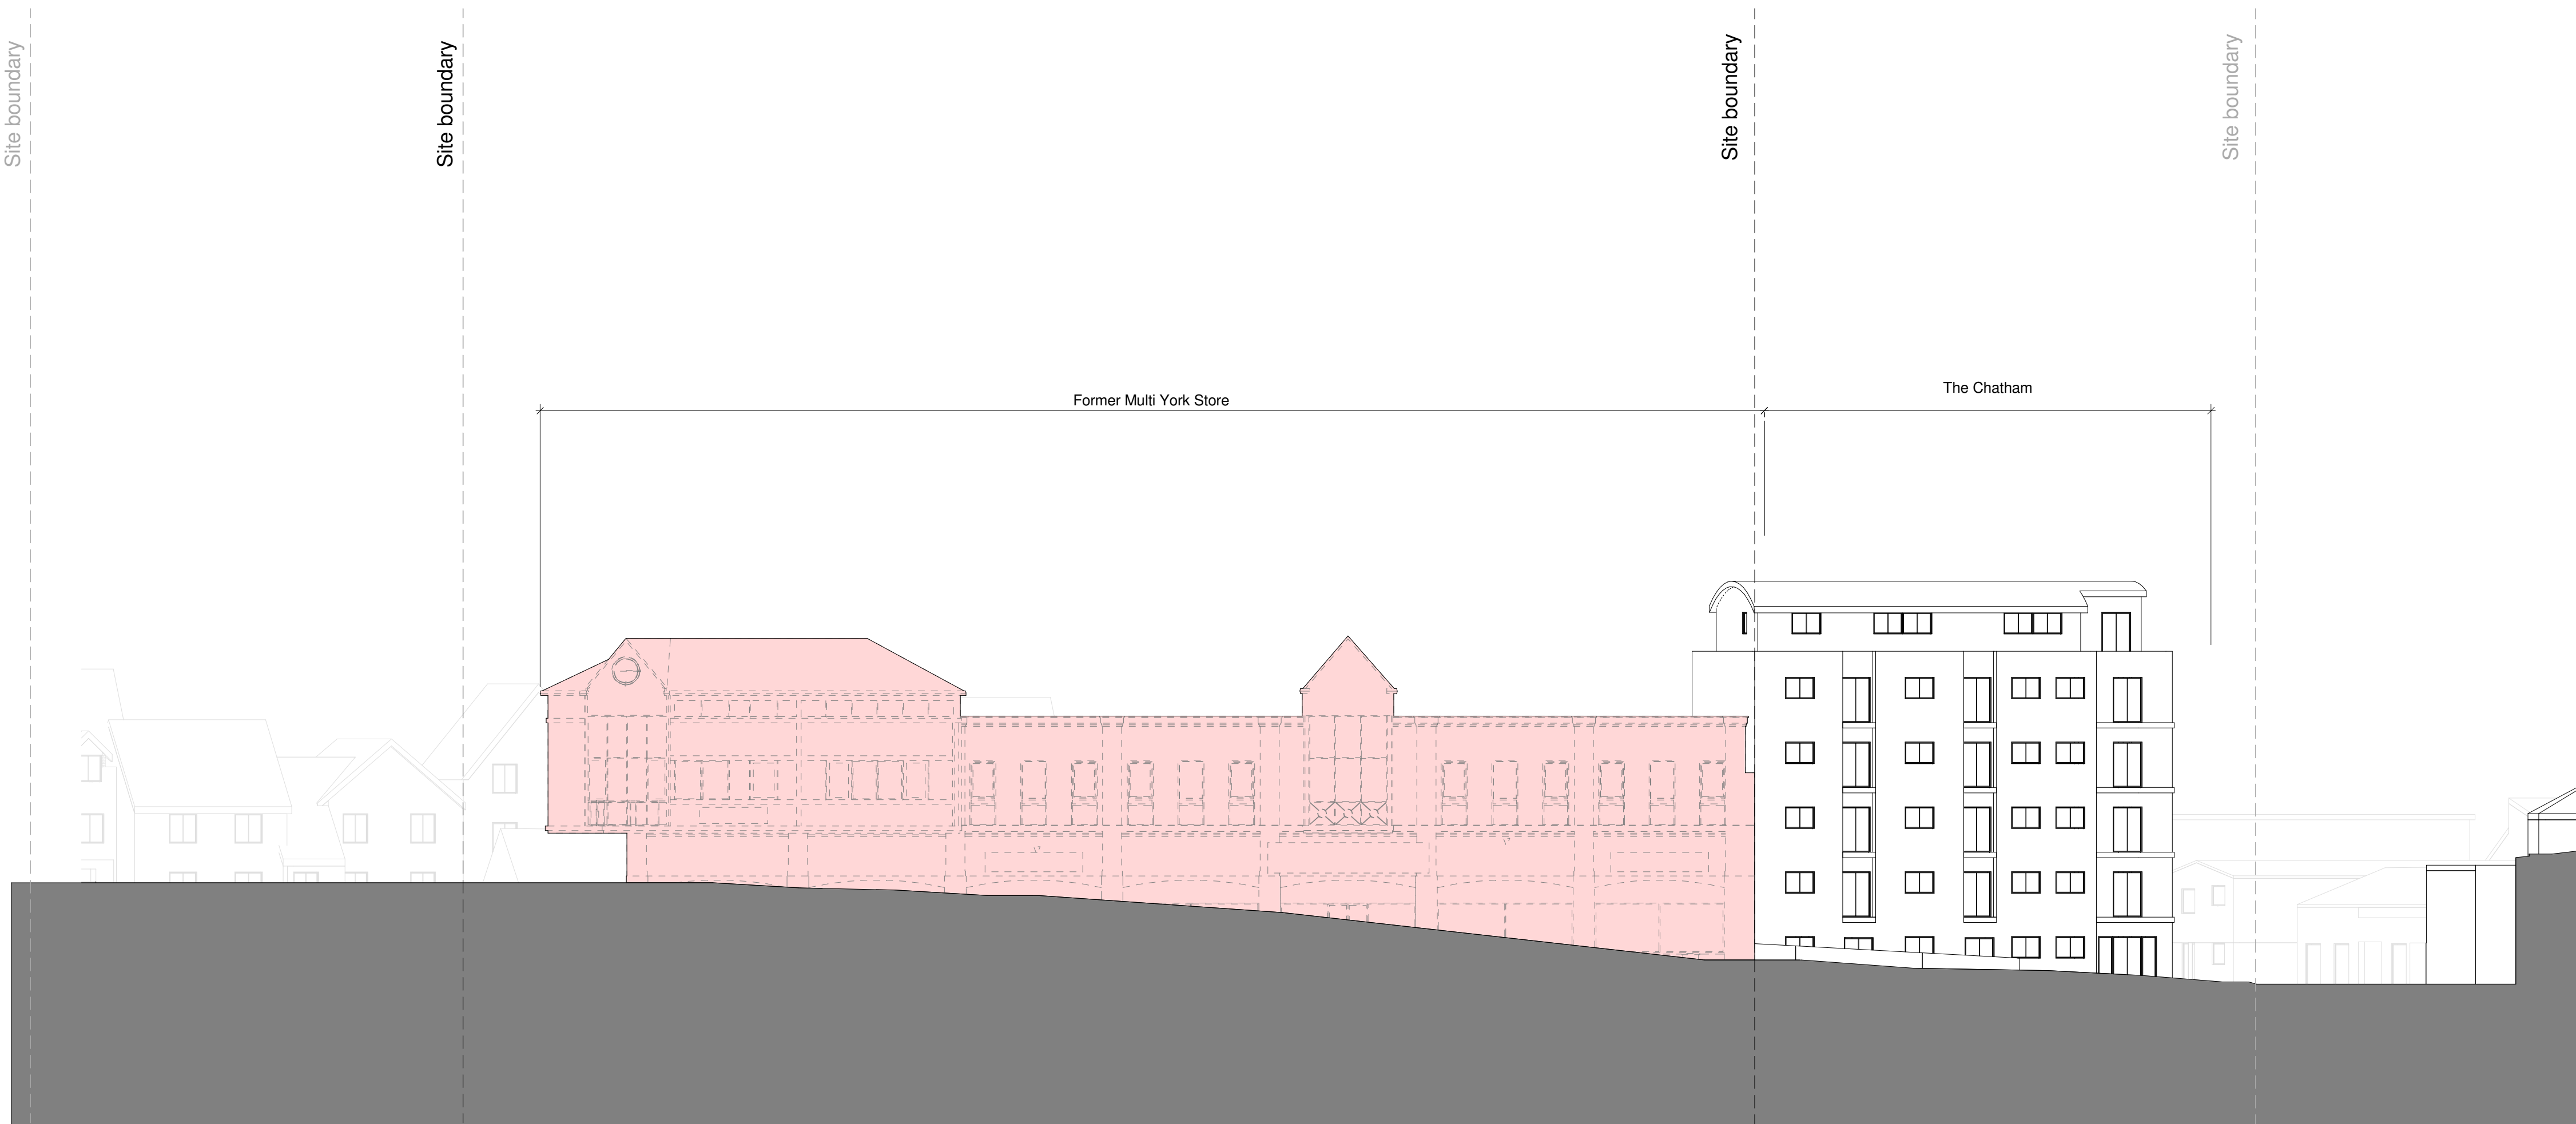

2 Demolition east elevation
1 : 200

Key

— To be demolished

B	07/03/17	RS	Annotations amended	JC
A	17/02/17	GC	ISSUED FOR PLANNING	JC
Rev	Date	By	Notes	Checked

Client

Drawing Originator

AWW inspired
environments
London - 7 Bicken Lane, London, EC2V 8BW
Bristol - Riverside House, Bristol, BS1 4LS
Plymouth - East Quay House, Plymouth, PL4 4HN
020 7180 0000
0117 920 0000
01752 261 262
www.aww-uk.com

Weldale Street, Reading
Site Coordinated

Drawing Title

Demolition - North & East
Elevation

Scale	Sheet	Drawn	Checked	Date
As indicated	A0	GC	MAS	18/10/16
Status	Project No.			
PLANNING	3622			
Drawing Reference	Drawing No.			
	0121			
	Revision			
	B			

0m 4m 8m 12m 16m 20m
VISUAL SCALE 1:200 @ A0