


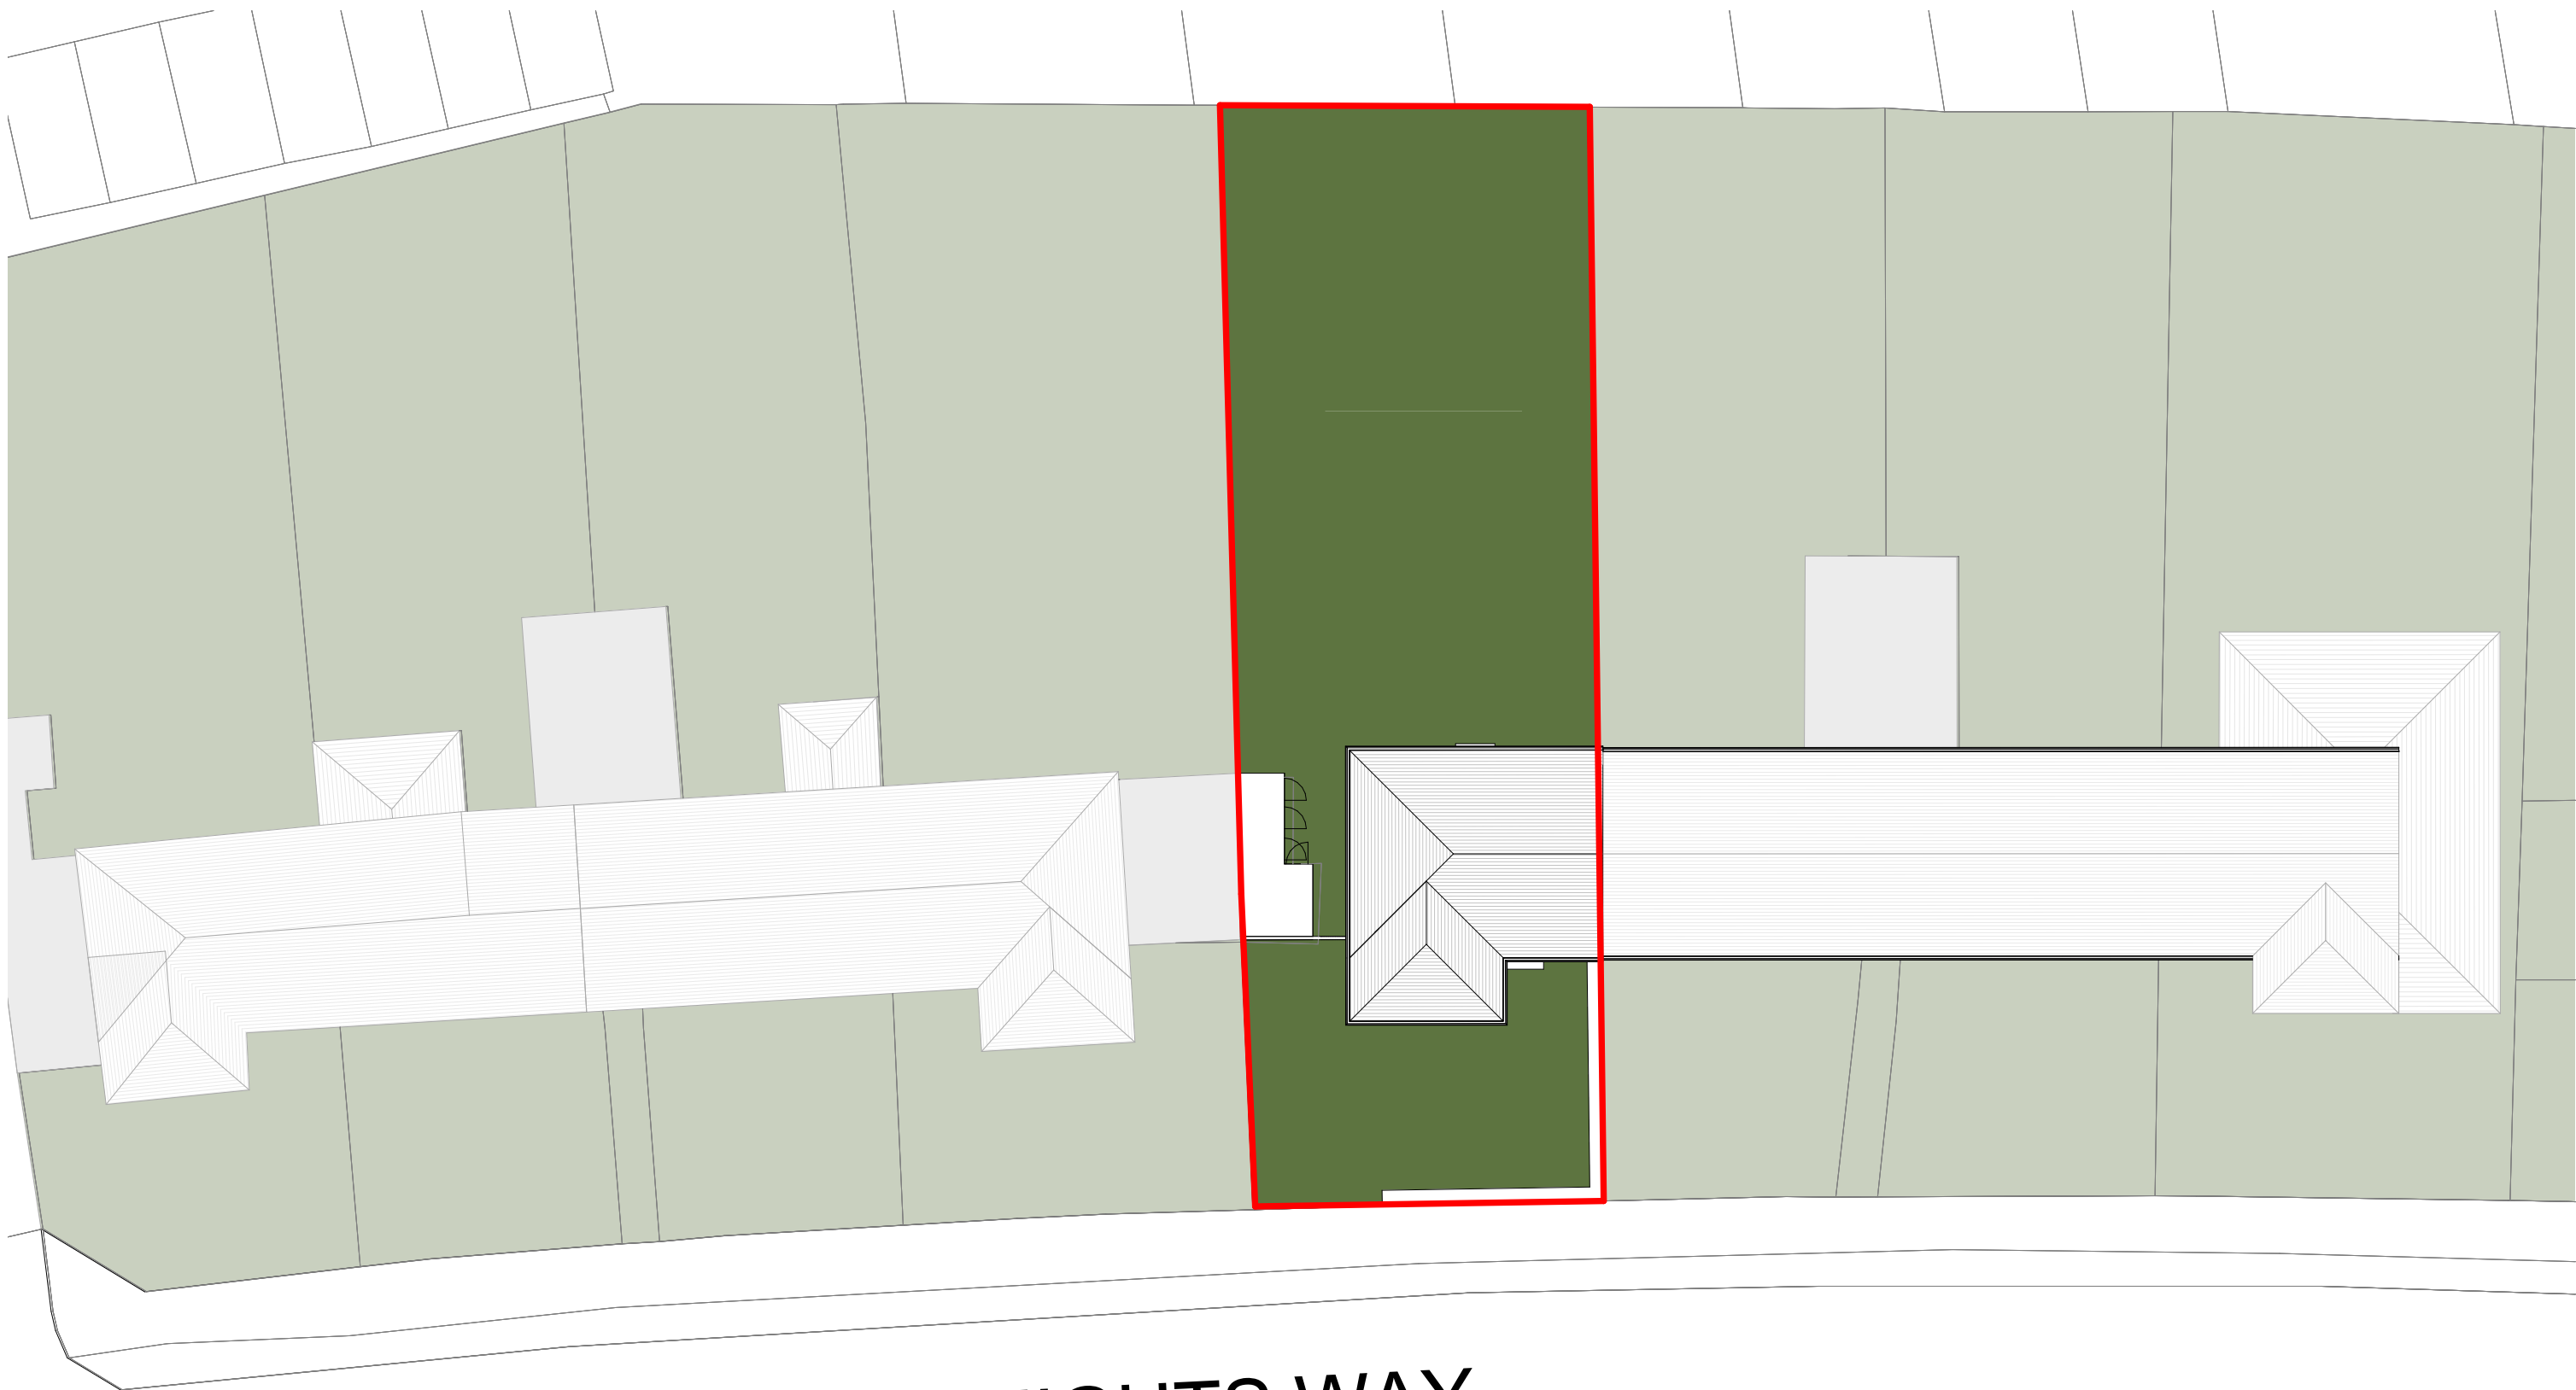

KNIGHTS WAY



VISUAL SCALE 1:200 @ A3



PLANNING

Project No 19001	Drawing No E-PL-002	Revision F1	Drawing Title Existing Block Site Plan	Project 78 Knights Way Road					
 Reform ARCHITECTURAL DESIGN				Revision	Date	Drn	Date	04/05/2019	
				F1	Scale Bar added	14/08/19	ROR	Scale	1 : 200 @ A3
								Drawn by	Check by
					ROR		ROR		