


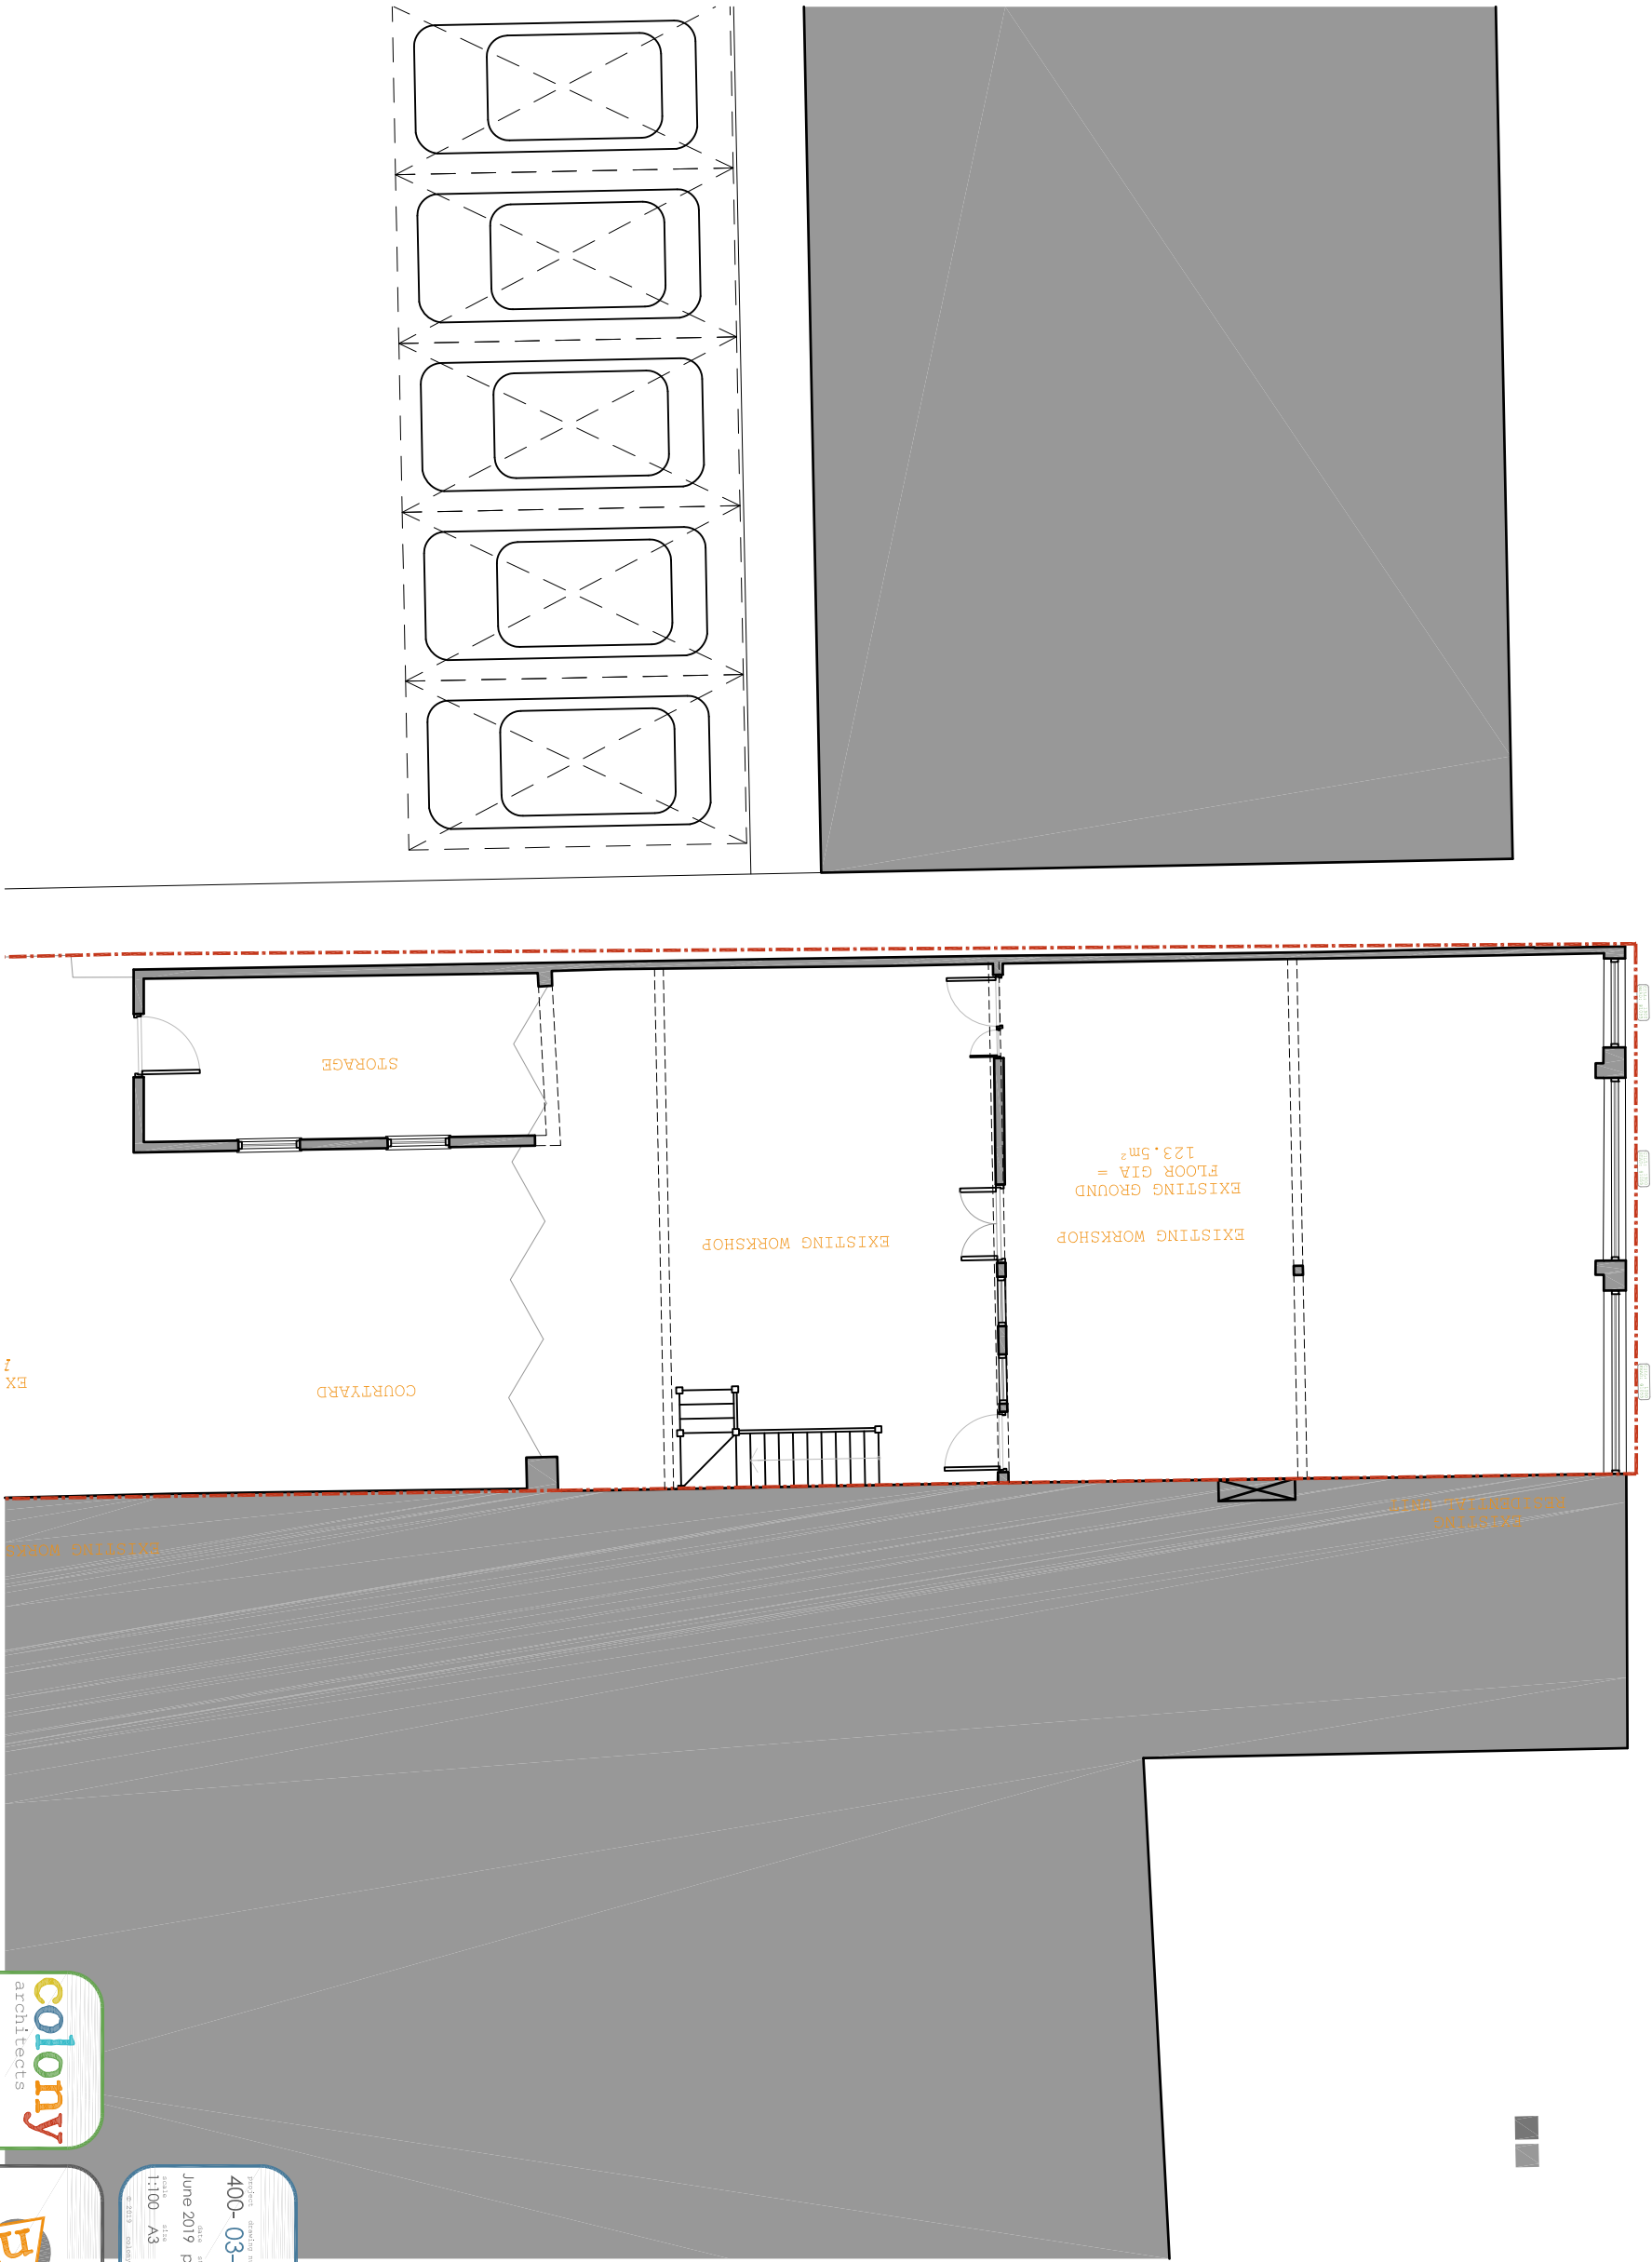

project drawing number revision
400-03-00 -
date status
June 2019 planning
drawing title
1:100 - A3 SH EGM
© 2019 - COLONY ARCHITECTS

project
LRO 8 Prospect Street
client
Colony Seamless
drawing title
Existing Ground
Floor Plan

www.colonyarchitects.com
colony architects is a collaborative of
architects and designers with an open
to find out more visit our website
contact: delia@colonyarchitects.com
t: 07799 515572
m: 07779 265558
f: 0118 2660228
256 South Oak Way
Barnes Rd2, K12