




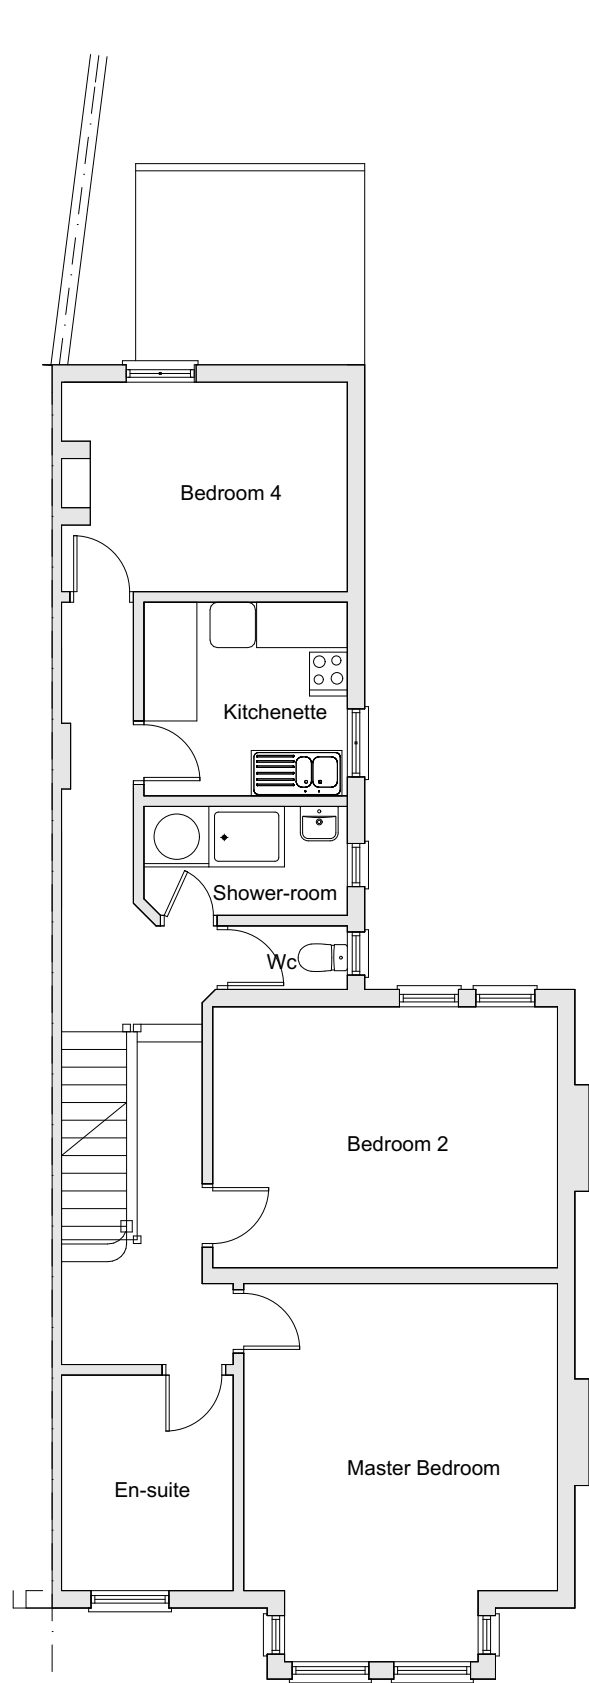


Ground Floor Plan Existing 1:100

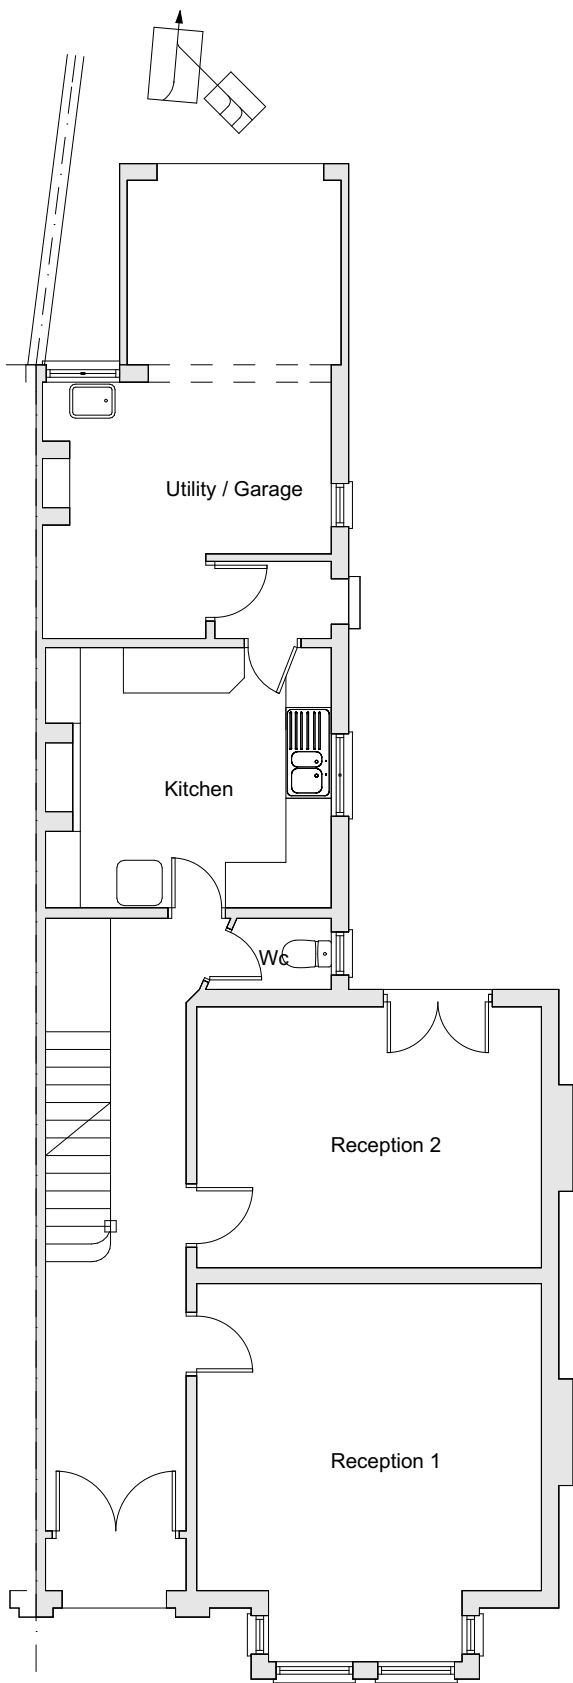

First Floor Plan Existing 1:100

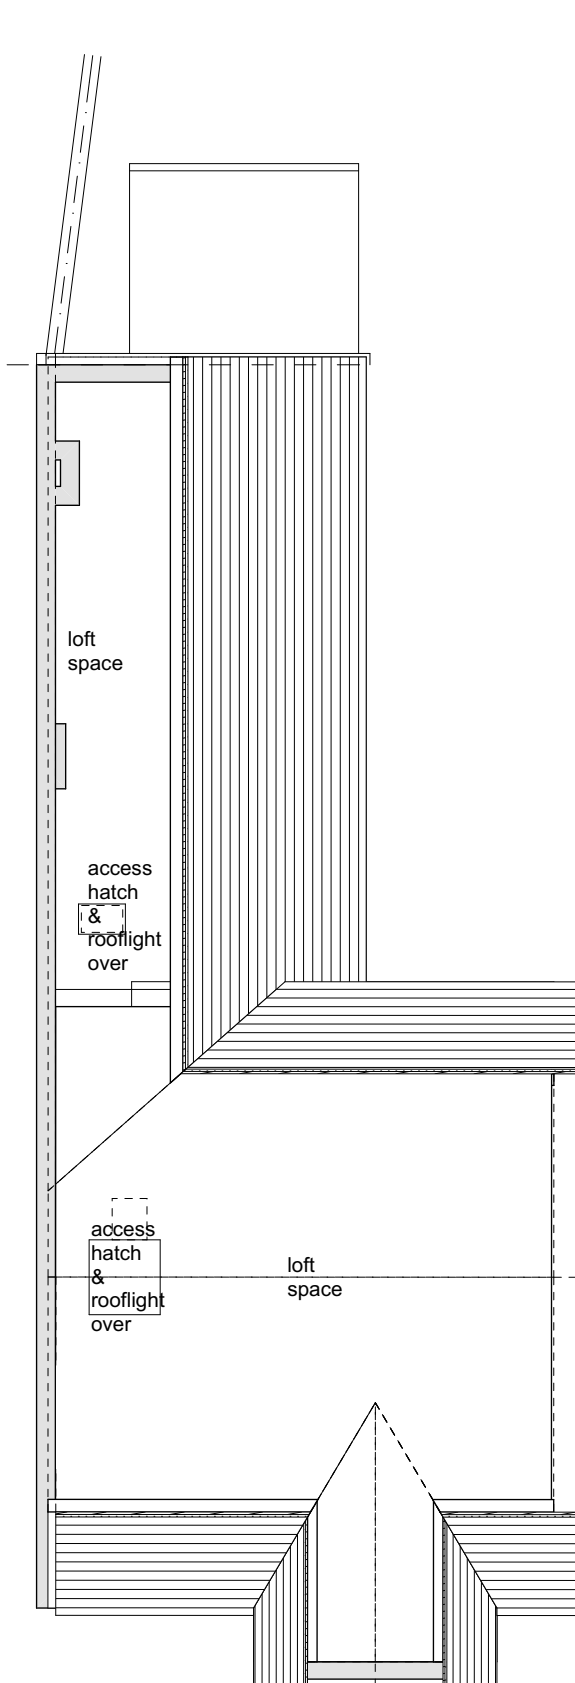

Second Floor Plan Existing 1:100

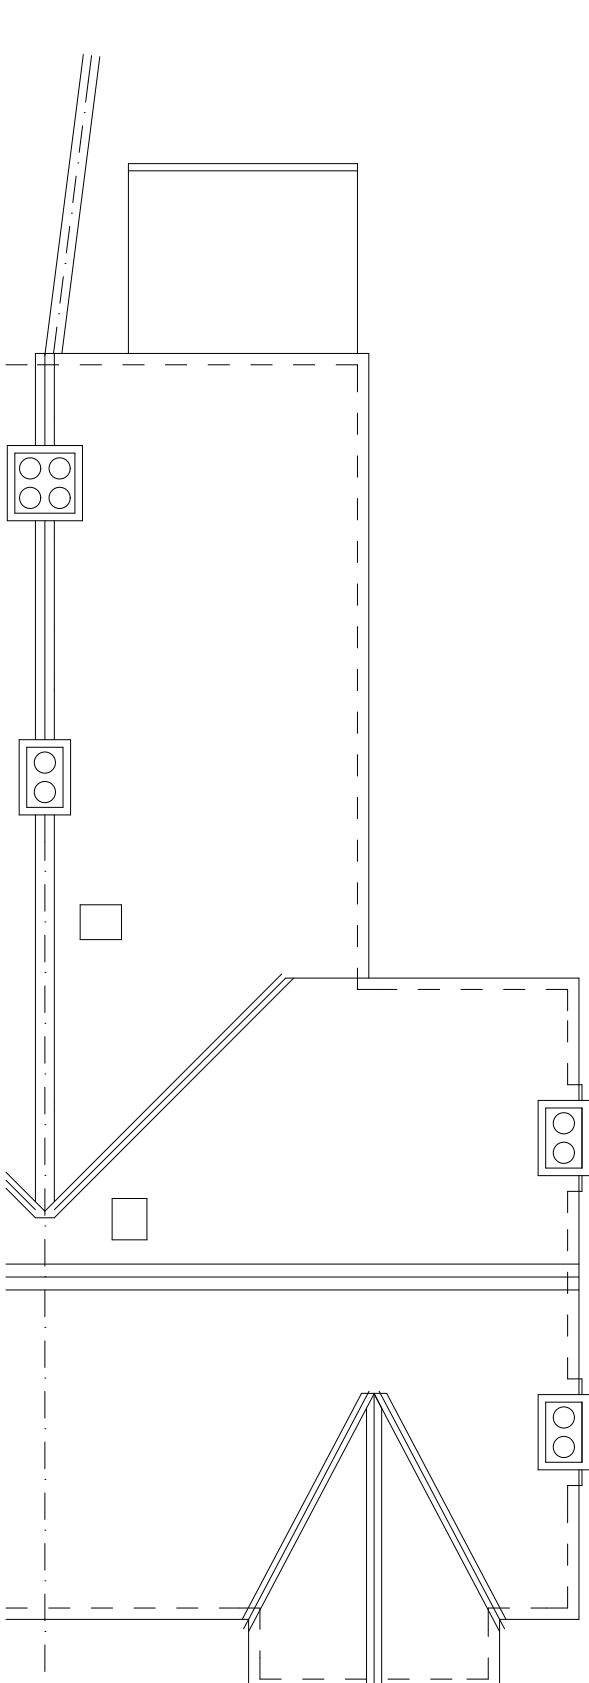

Roof Plan Existing 1:100

Notes:



All dimensions should be checked and confirmed on-site by the Contractor prior to setting out, fabrication, and/or ordering of any materials. This drawing alone is insufficient to form a contract; it should be used in conjunction with the Building Regulation Notes, Specifications, Schedule of Work or other priced document, and the Agreement. Atherstone White Architecture will not be liable for any damage, failings or loss, relating to any element of the design which is a consequence of any designs, acts or omissions of any third party. All Engineer's structural information to take precedence over this drawing and all other structural documents.

Atherstone White architecture RIBA Chartered Practice 14 Heathermount Gardens Crowthorne RG45 6HW studio: 01344 751144 architect@atherstone-white.co.uk	CLIENT:	Mr T. Jefferies	
	DRAWING TITLE:	Plans Existing	
	DATE:	18-07-2019	DRAWING NUMBER: AWA19.01.03
	SCALE:	as noted @ iso A3	ISSUE: P1
	PROJECT:	Ground Floor Rear Extension, Internal Alterations and Loft Conversion at: 62 Elmhurst Road, Reading RG1 5HY	