




Site Location Plan 1-1250

1:1250 scale bar
0 m 10 m 20 m 30 m 40 m 50 m

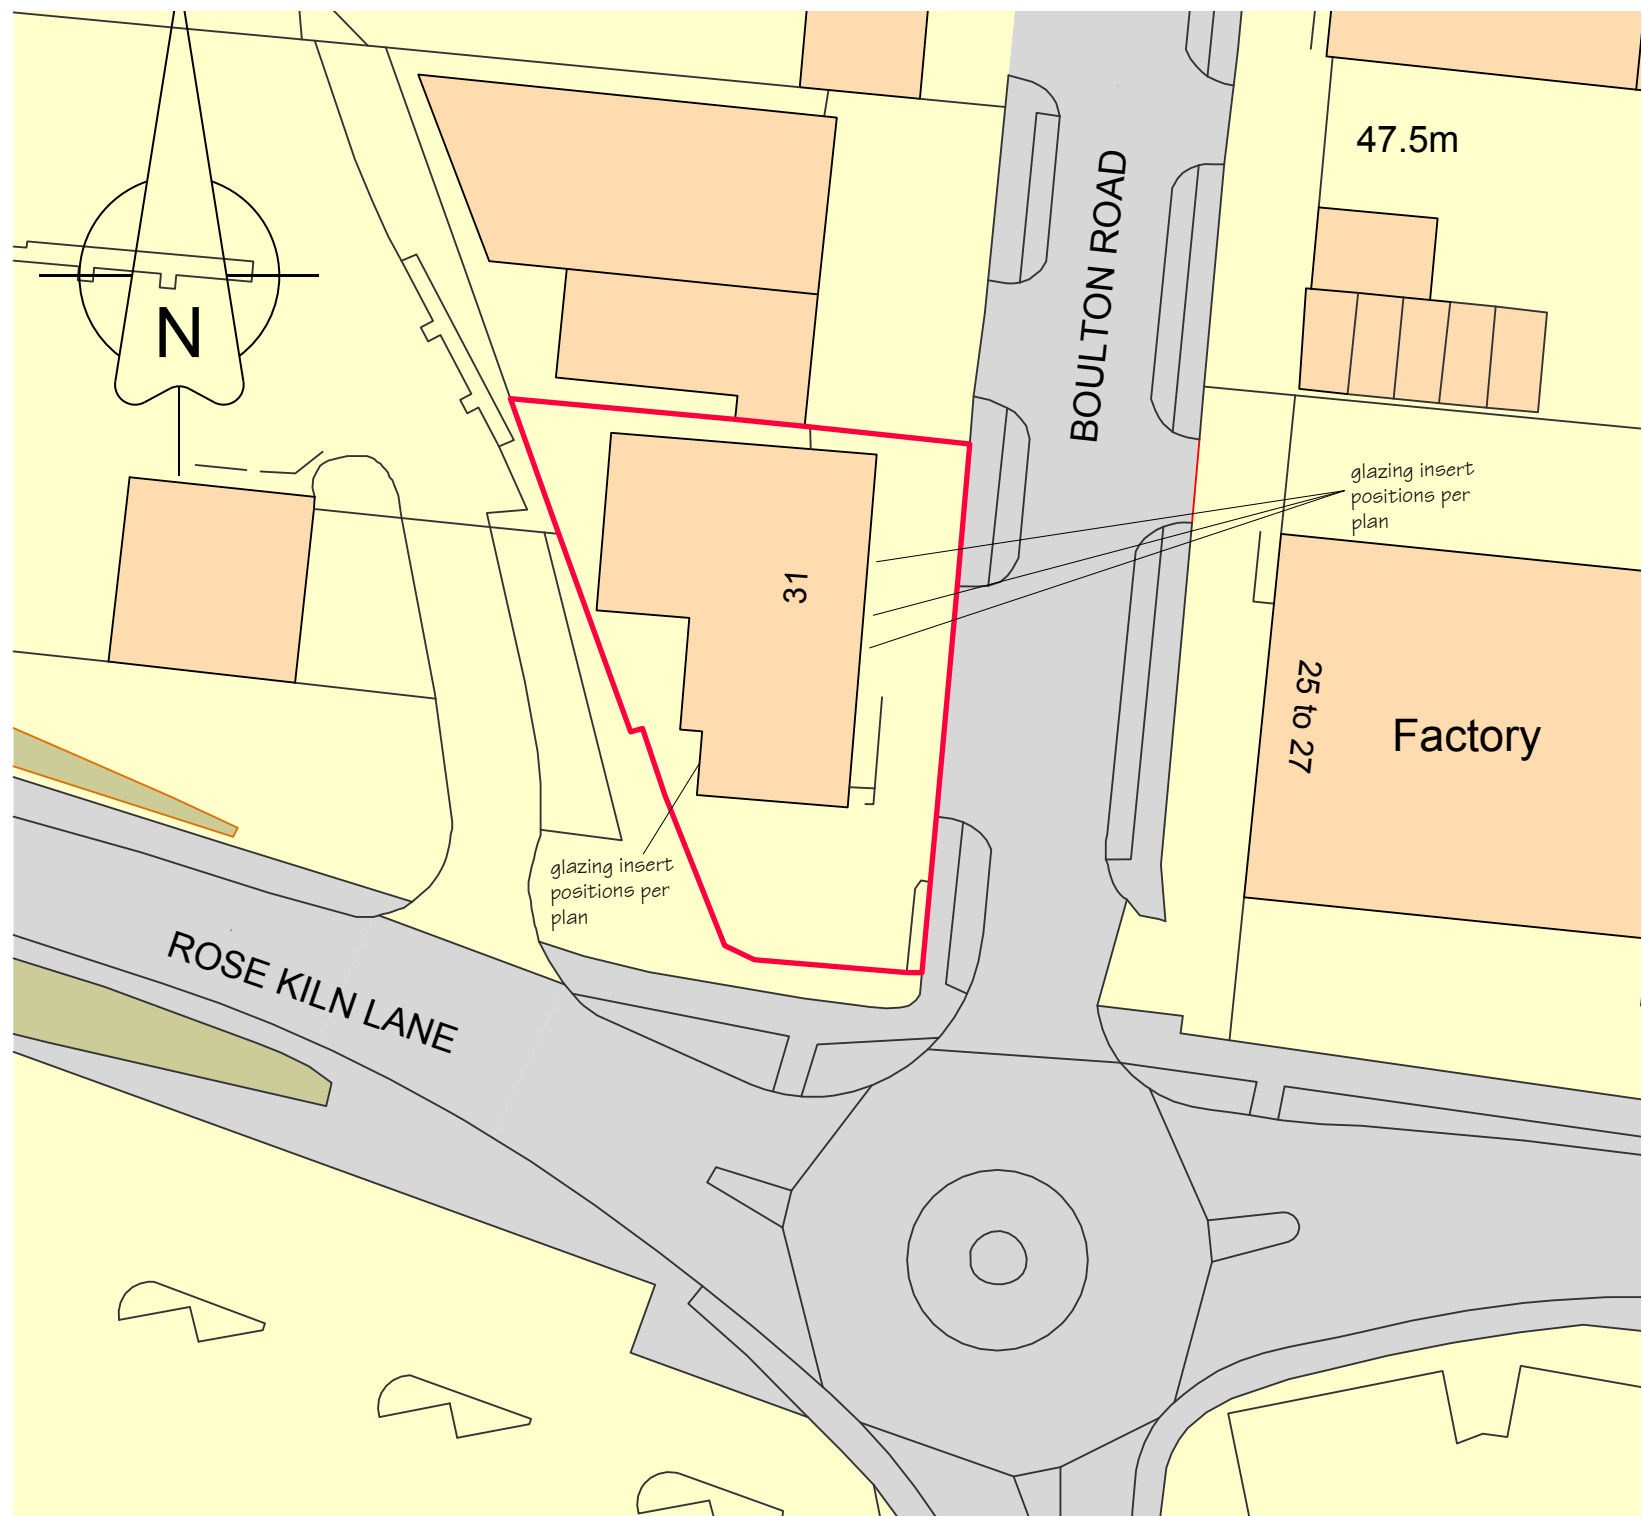

Ordnance Survey, (c) Crown Copyright 2019. All rights reserved. Licence number 10001

0 m 10 m 20 m 30 m

Site Block Plan 1-500

REV	DATE	DETAILS
CRESSWELL PROPERTY SURVEYS LIMITED CHARTERED BUILDING SURVEYORS ARCHITECTURAL & STRUCTURAL CONSULTANTS		
CLIENT -	Middletons	
SCHEME -	Proposed Alterations 31 Boulton Road Reading RG2 0NH	
TITLE -	Site Plans Planning drawing	
DATE -	October 2019	SCALE - stated - DRAWING NO - A2740/S01 REV -
 RICS SYCAMORE FARM MAIN STREET BARSBY LEICESTERSHIRE, LE7 4RH Telephone : 01664 494255 Website : www.property-surveys.com E-mail : info@property-surveys.com © Copyright Reserved. No unauthorised reproduction without permission.		