



Rev.	Date	Note	Author	Checked
A	25/10/2019	Detail Added	KK	CTW

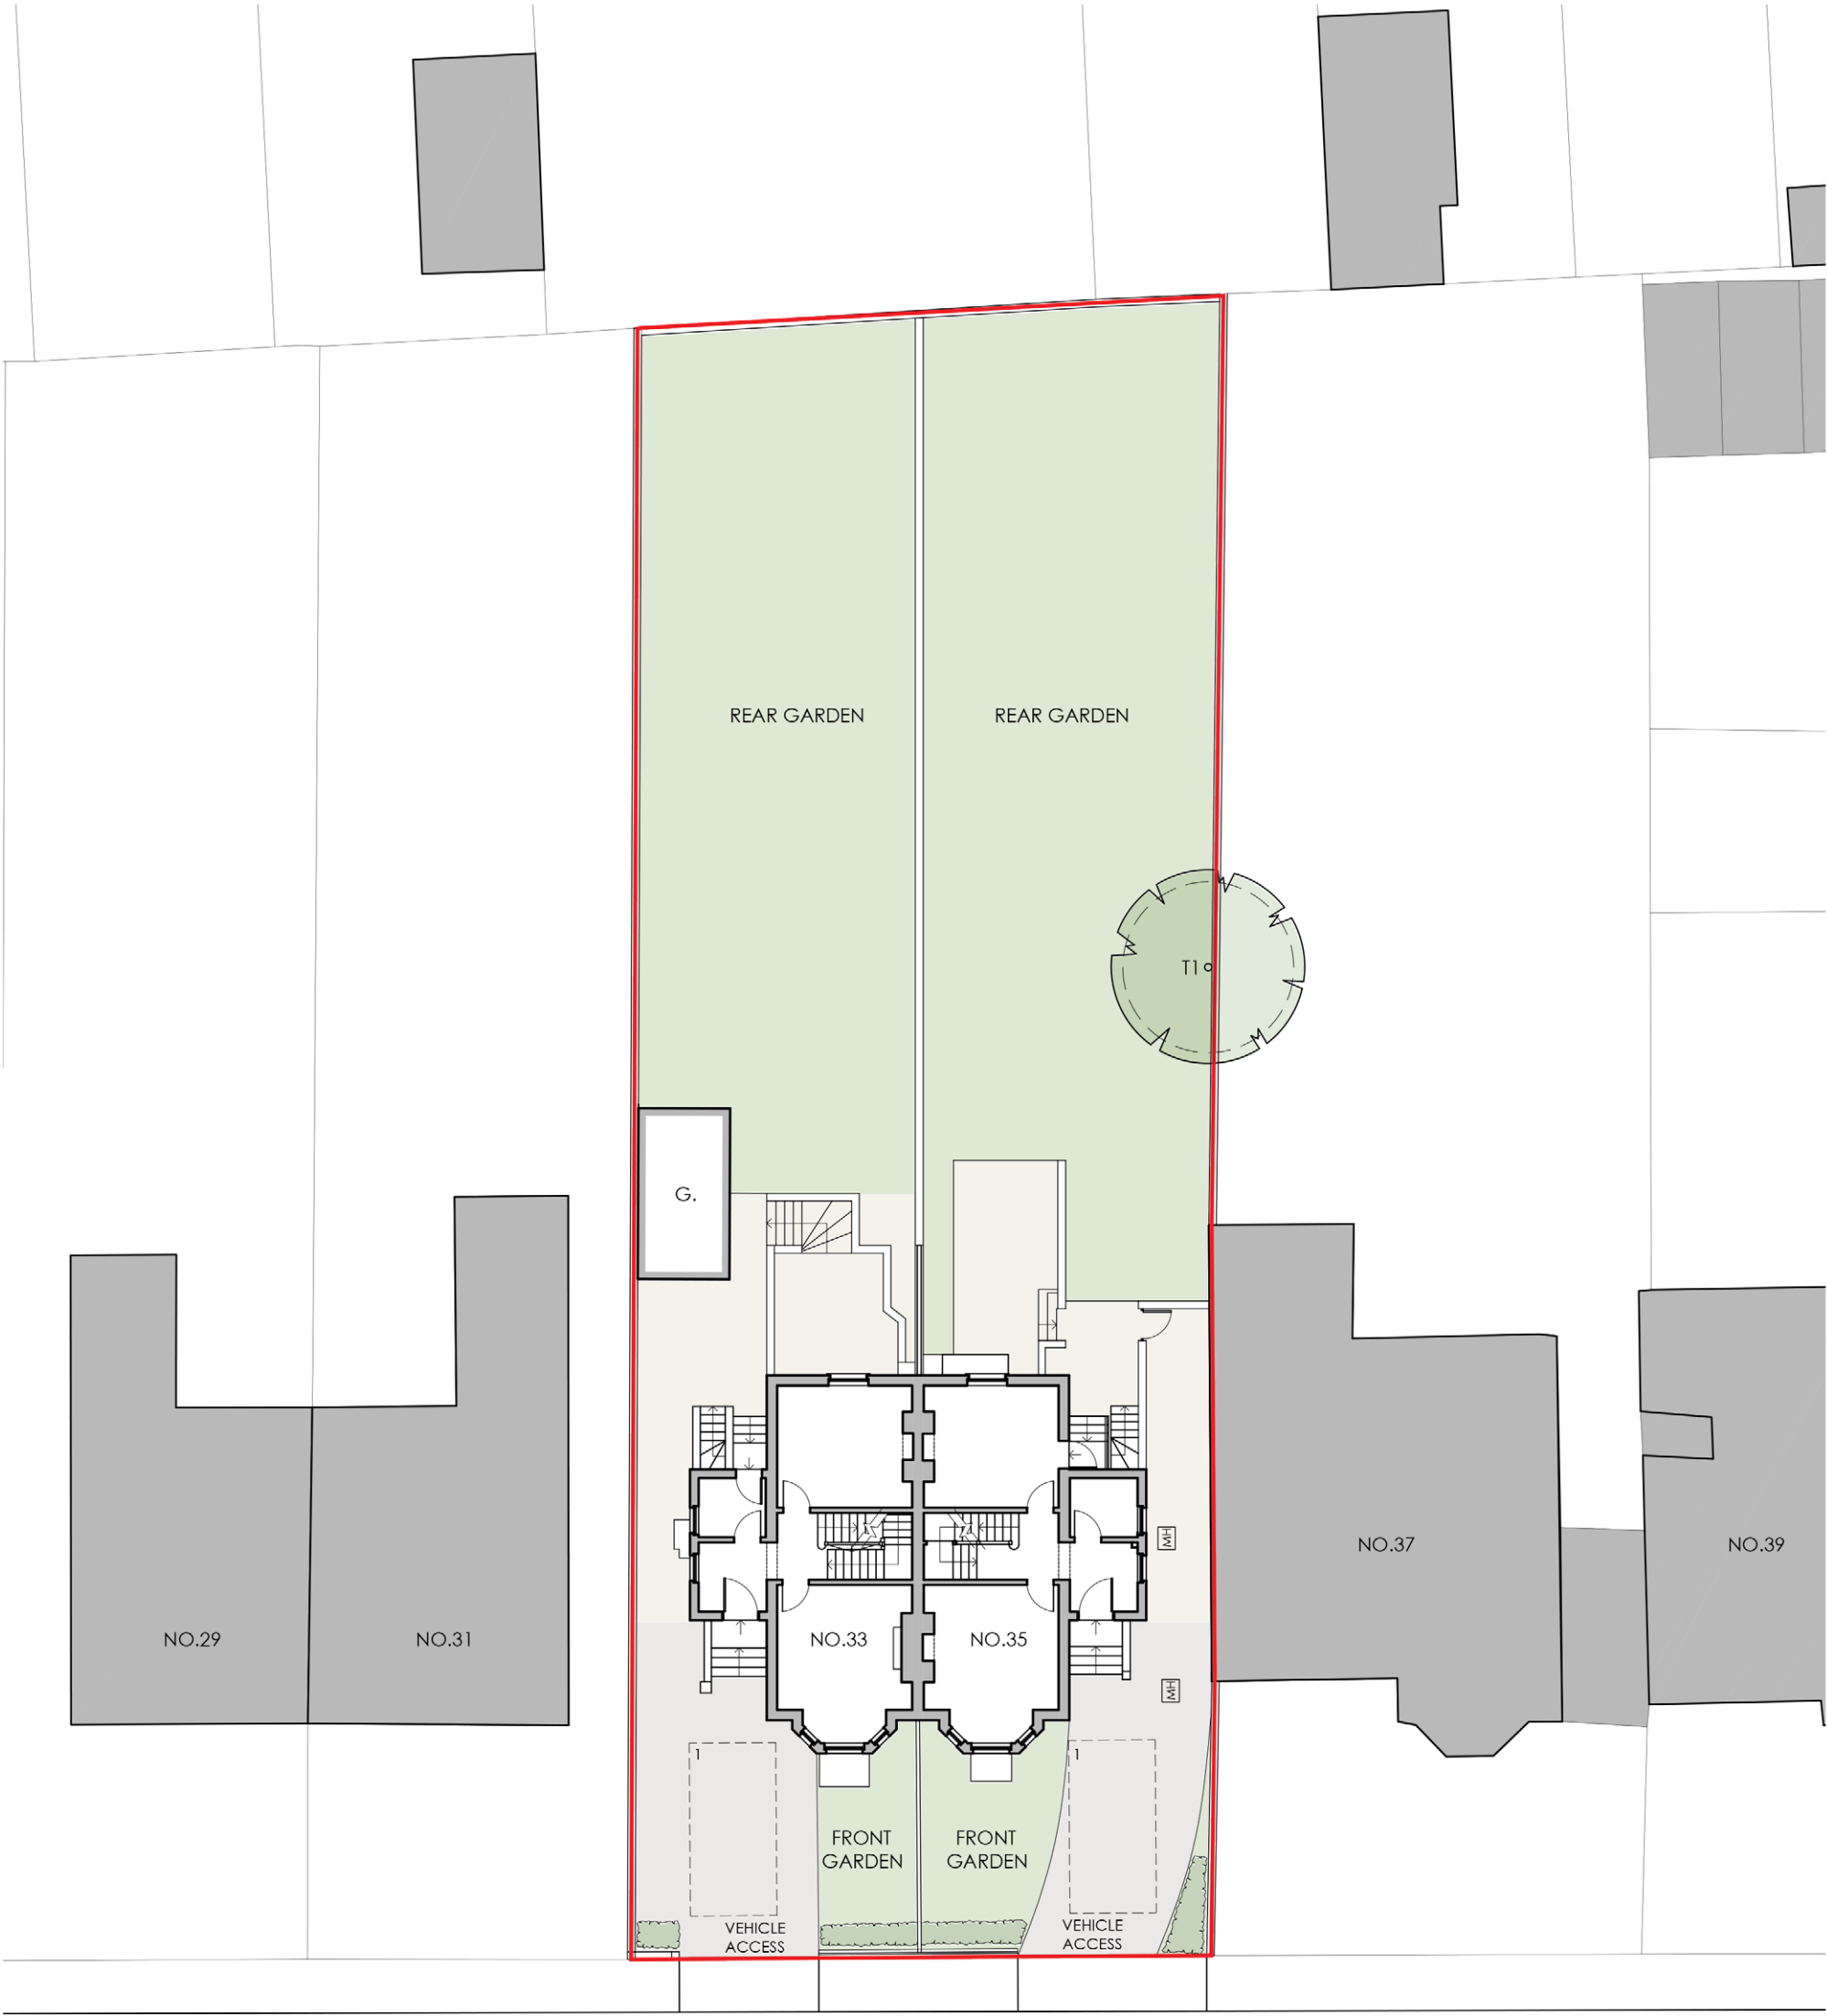


EXISTING SITE PLAN

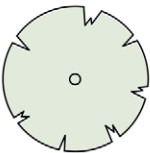


Existing Trees Retained

Application Site Boundary

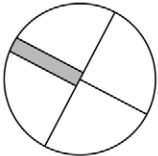

NORTH

 

Project	Refurbishment, Alterations & Extension 33 & 35 Bulmershe Road Reading RG1 5RH					Drawing	Existing Site Plan			
						Job-Dwg Number	19005-PL-02		Rev.	A
Client	Turner Property					WESTON + CO ARCHITECTS Watlington House 44 Watlington Street Reading, RG1 4RJ T. 0118 375 0252 www.weston-co.com				
Status	Planning									
Scale	1/200		Sheet Size A3							
Author	AS	Checked	CTW	Date	21/08/2019					