





Ordnance Survey (c) Crown Copyright 2019. All rights reserved. Licence number 100022432

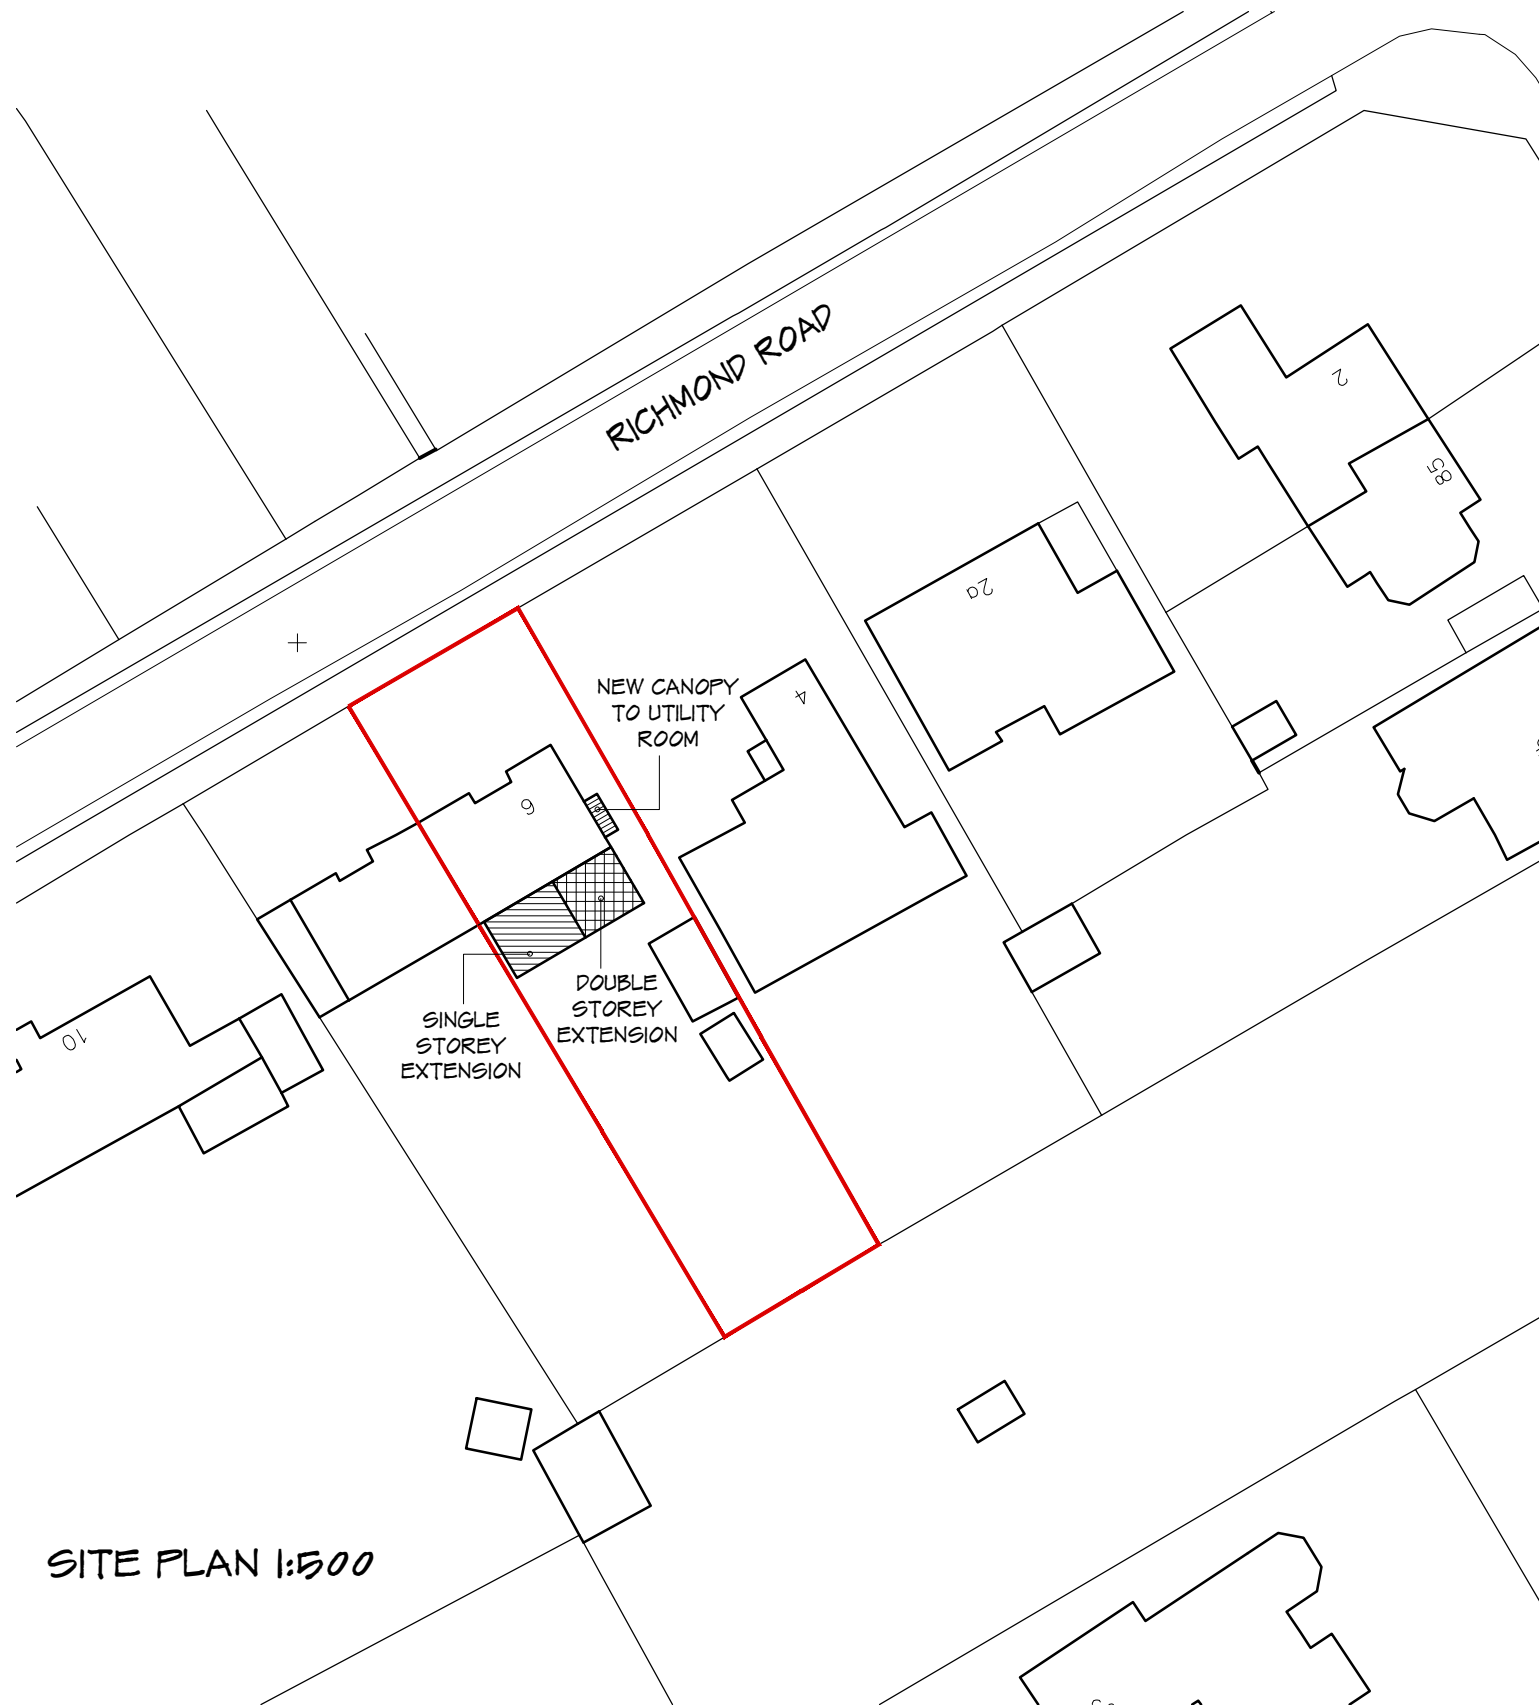


REV	COMMENTS	DATE

 

1:500 scale Bar
This Drawing has been produced for printing onto A3 size paper,



1:1250 scale Bar
This Drawing has been produced for printing onto A3 size paper,

 

CLIENT Mr. & Mrs. M. Leach
PROJECT 6, Richmond Road, Caversham RG4 7PP

DRAWING Existing Location and Site Plan

STATUS **DATE** Feb 2019

SCALE 1:1250 / 1:500 **DRAWN** ES **CHECKED** NO **3659 / 200** **REV** A

THIS DRAWING MUST NOT BE SCALED UNLESS ISSUED FOR PLANNING PURPOSES. ALL DIMENSIONS ARE TO BE VERIFIED PRIOR TO SETTING OUT, COMMENCING WORK, OR PRODUCTION OF FABRICATION DRAWINGS. REPORT ANY DISCREPANCIES TO THE SUPERVISING OFFICER IMMEDIATELY. ©