

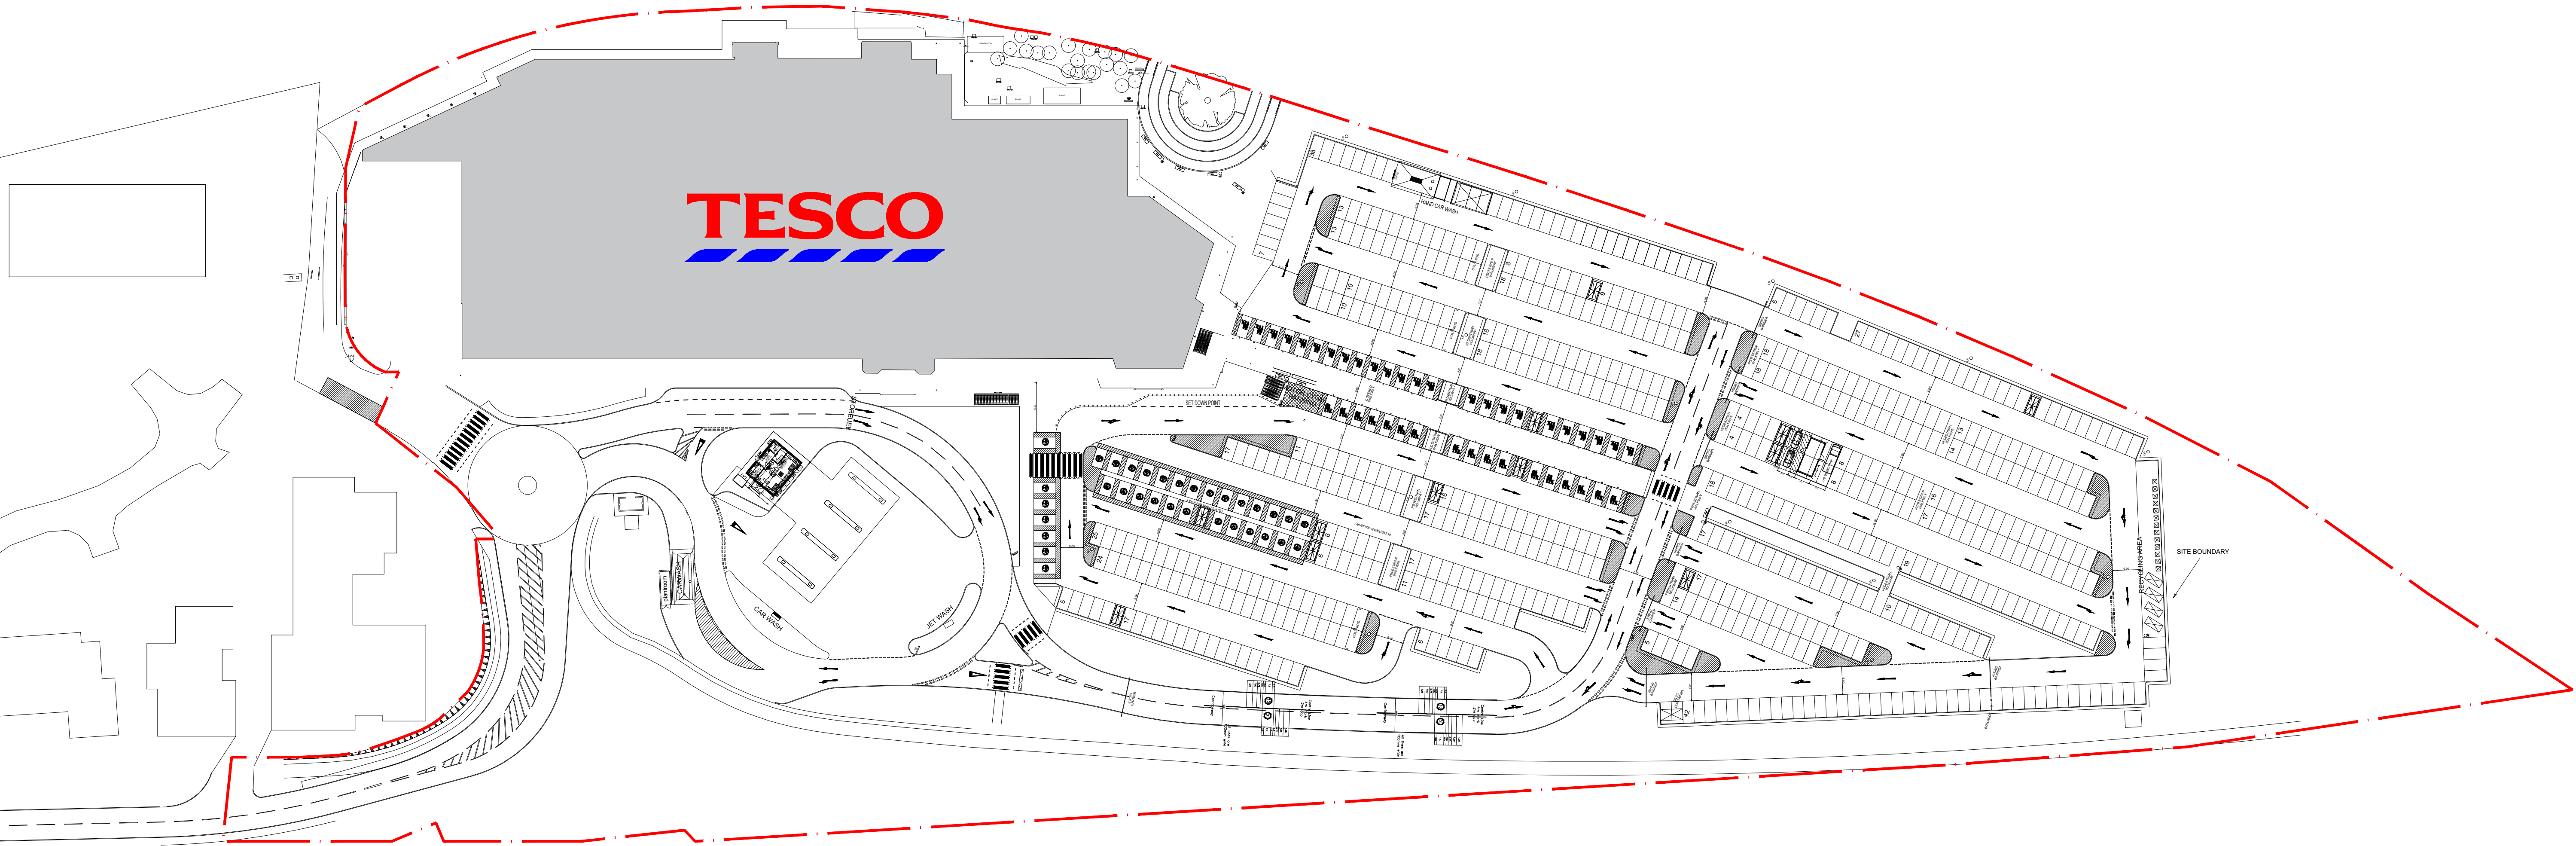


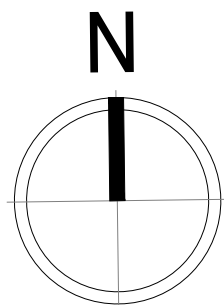

SCALE BAR

 

DRAWING NO
02_3095_02A

SCALE
1:500@A0

DATE
21.10.2019

CHECKED BY
ANDY HORWOOD

DRAWN BY
LINGA REDDY

STORE TYPE
EXTRA

STORE NAME
READING

CONTENT
EXISTING SITE PLAN_SIGNAGE



FEASIBILITY PLANNING
STORE PLANNING DEPARTMENT PROPERTY SERVICES
HIGHWOODS BUILDING, KESTREAL WAY WELWYN
GARDEN CITY, HERTFORDSHIRE, AL7 1GB UK
TELEPHONE : 01707 395150

THE COPYRIGHT AND ALL OTHER RIGHTS IN AND RELATING TO THIS PUBLICATION
BELONG TO AND ARE THE SOLE PROPERTY OF TESCO STORES LIMITED ALL RIGHTS ARE
RESERVED. NEITHER THE WHOLE NOR ANY PART OF THIS PUBLICATION MAY BE
REPRODUCED OR TRANSMITTED IN ANY FORM OR BY ANY ELECTRONIC OR MECHANICAL
MEANS INCLUDING PHOTOCOPIING AND RECORDING OR FROM ANY RETRIEVAL SYSTEM
WITHOUT THE PRIOR WRITTEN LICENCE FROM THE OWNER© 1997 TESCO STORES
LIMITED